LOCATION PLAN. 1:1250.

PLANNING AND BUILDING CONTROL
08 APR 2014

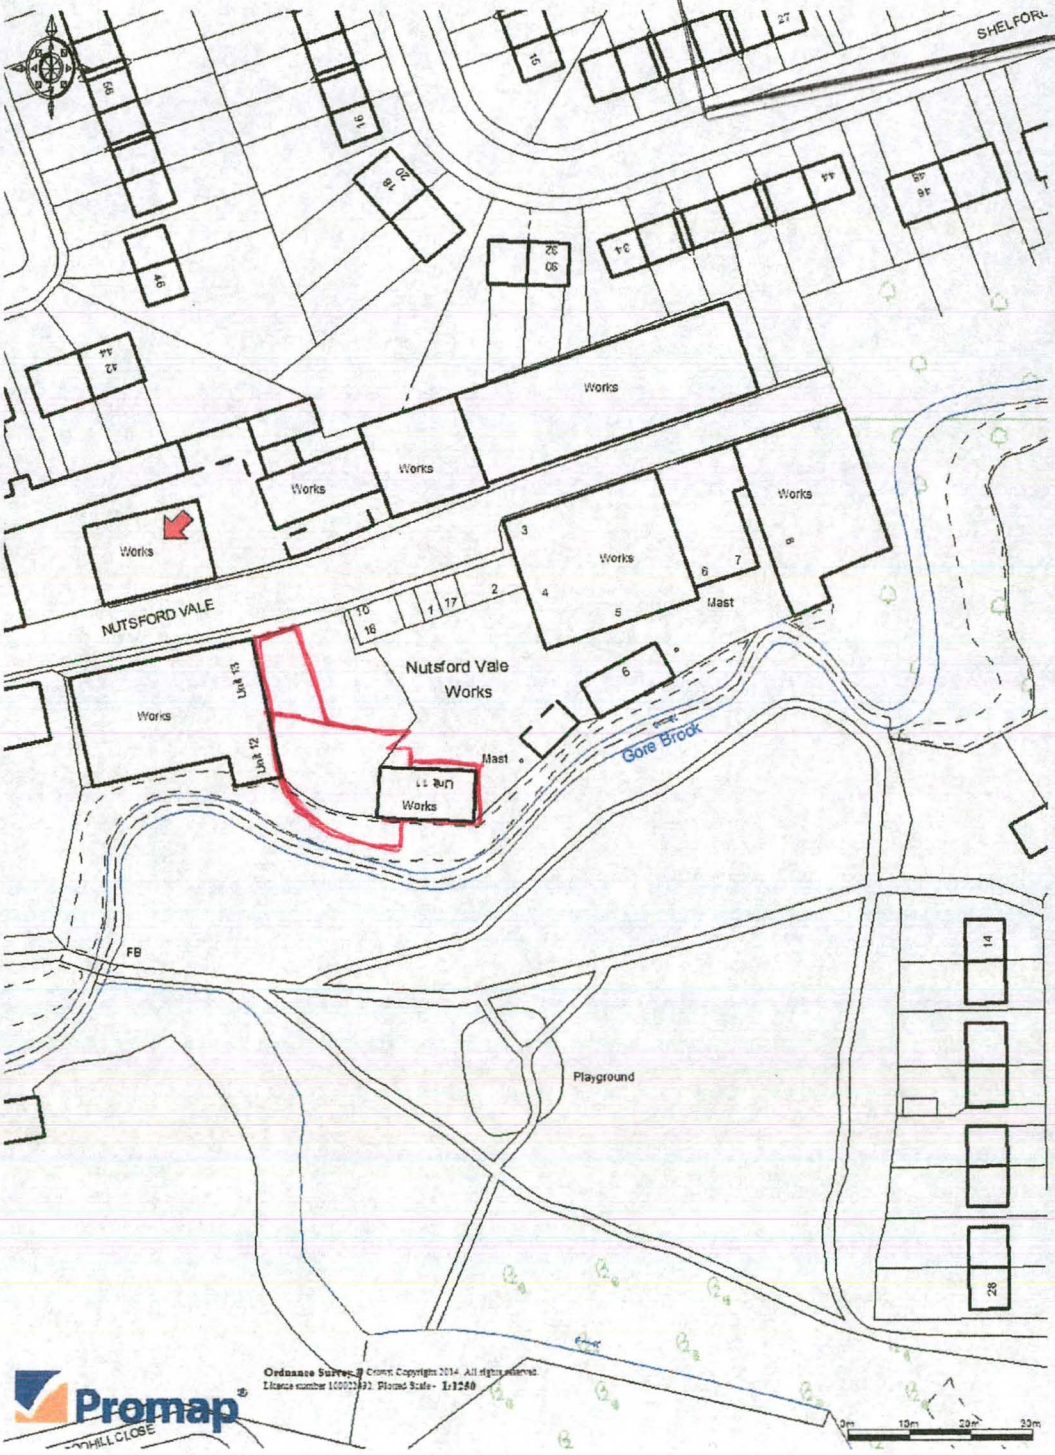

UNIT 11.
NUTSFORD VALE INDUSTRIAL PARK.
NUTSFORD VALE
MANCHESTER.

N