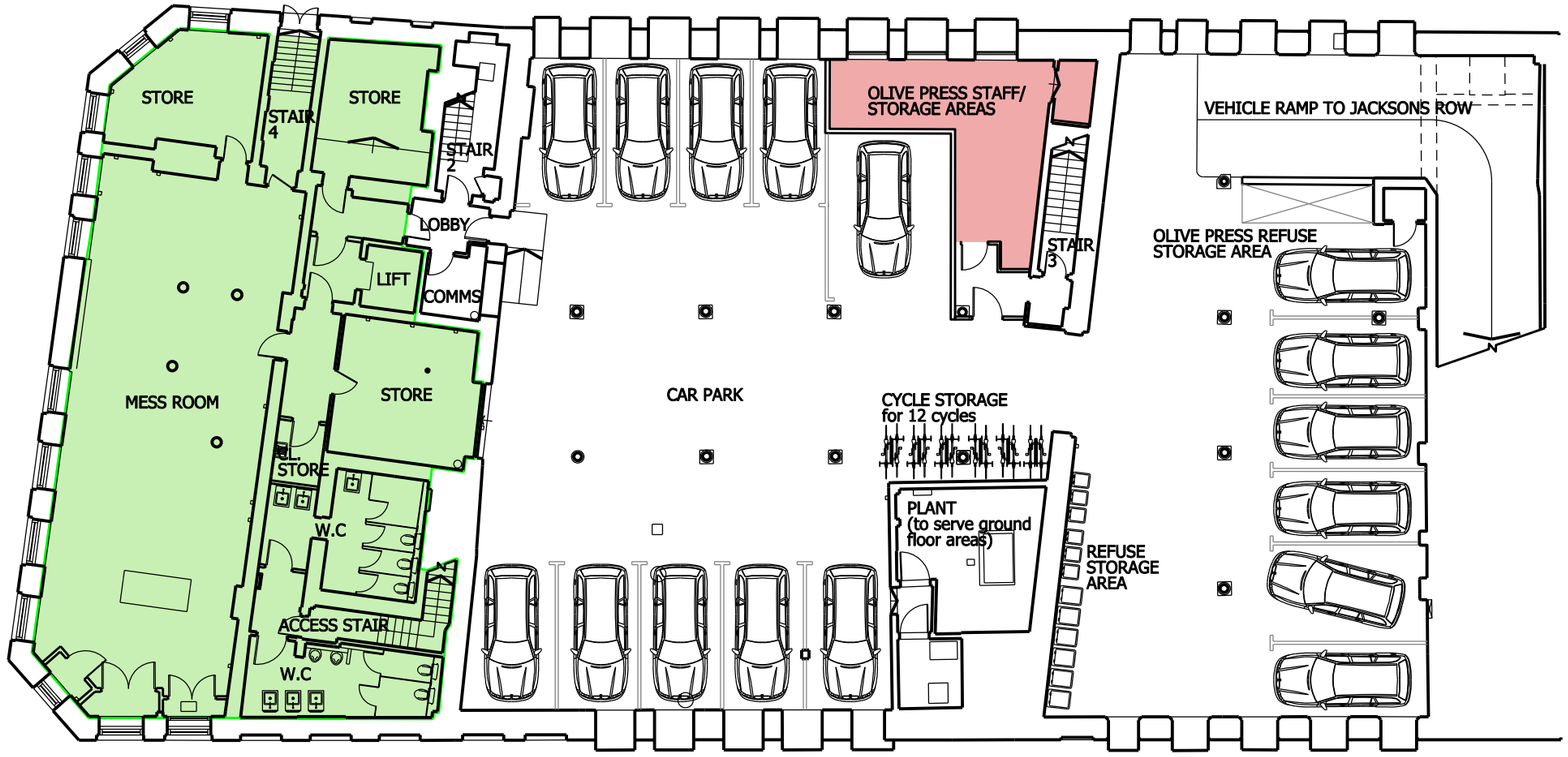


**EXISTING OLIVE PRESS RESTAURANT DEMISE (USE CLASS A3)**

**EXISTING LIBRARY DEMISE (USE CLASS D1)**

bridge architects

**address** 19 Lumb Lane, Littlemoss, Manchester, M43 7BU **phone** 0161 371 7570 **web** www.bridgearchitects.com
**directors** Russell Bridge RIBA ARB Victoria Kirkpatrick ARB **company #** 07793934 **email** info@bridgearchitects.com

revision notes

| | |
|---|---|
| **project** | Elliot House |
| **client** | Bruntwood |
| **job no.** | 0176 |
| **drawing no.** | al(05)002 |
| **drawing title** | Existing Basement Plan |
| **drawing scale** | 1:200 @ A3 |
| **drawing created** | April 2014 |
| **drawing rev** | - |

**FOR: PLANNING**

bridge architects

Do not scale from this drawing - use figured dimensions only.
This design and drawing is the copyright of bridge architects ltd and may not be reproduced in any form without prior written consent.
Issue of the drawing does not impart any real or implied copyright licence.