The builder must check the site and the approved drawings before commencing the works and must take any working measurements as neccessary.Any discrepancy in the drawing must be reported to the client .

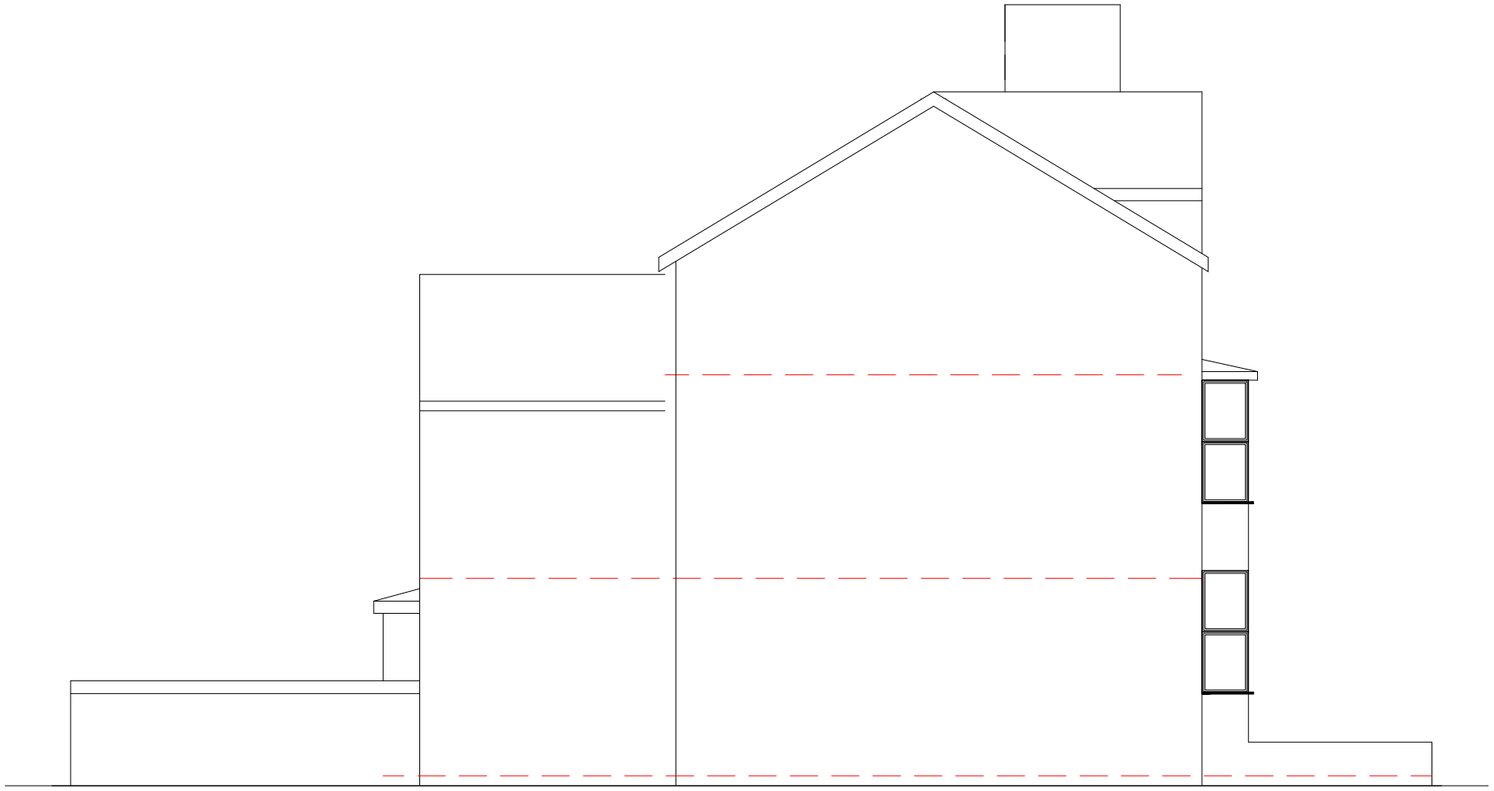

Elevation from 25 Cleveland Road



Rear

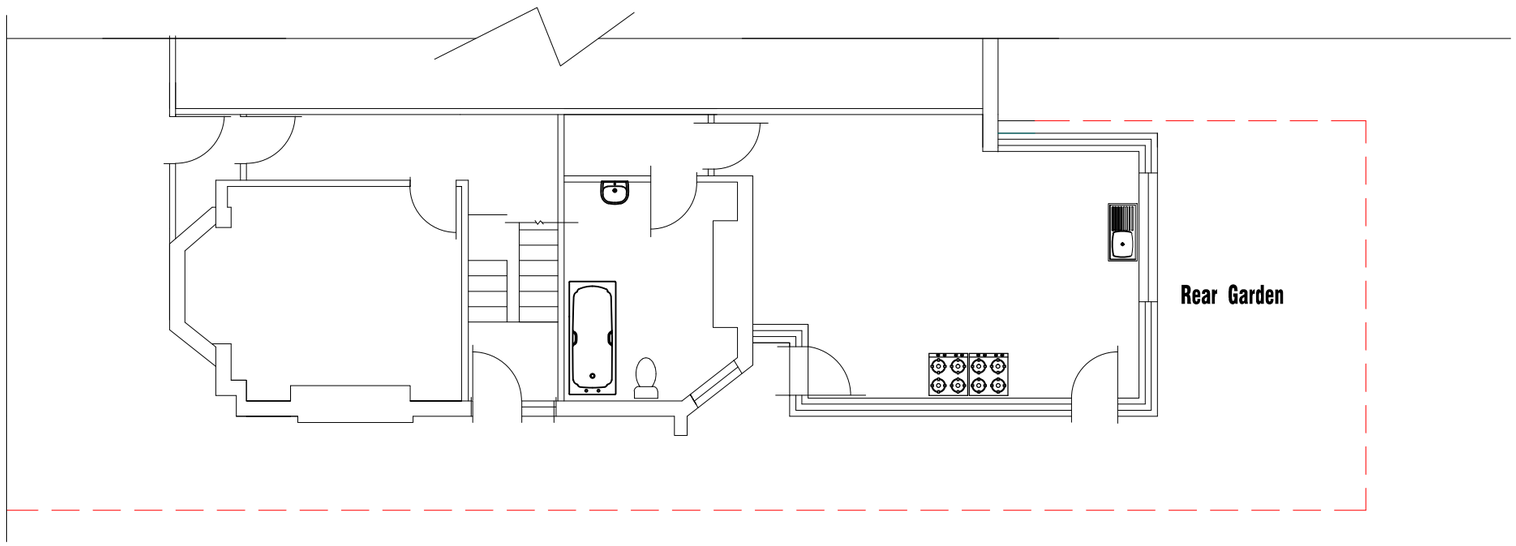

Ground Floor

		REVISION	initial
no.	date	description	

H S H

Architectural Design Services

428 Cheetham Hill Road Cheetham Manchester M8 9LE. UK 01617956385,07940197 333

project title	Proposed double storey extension to create two self contained studio flats.
client	Mr & Mrs N Shaikh
dwg. title	Proposed Plan and Elevations

dwg.no.	sheet no.	scale.	job no.
04		1:100 @ A3	

23 Cleaveland Road Crumpsall M8 4GS

drawn by.	checked by.	approved by.	date
TZ		-	Jan 2014