PLANNING AND BUILDING CONTROL
06 FEB 2014

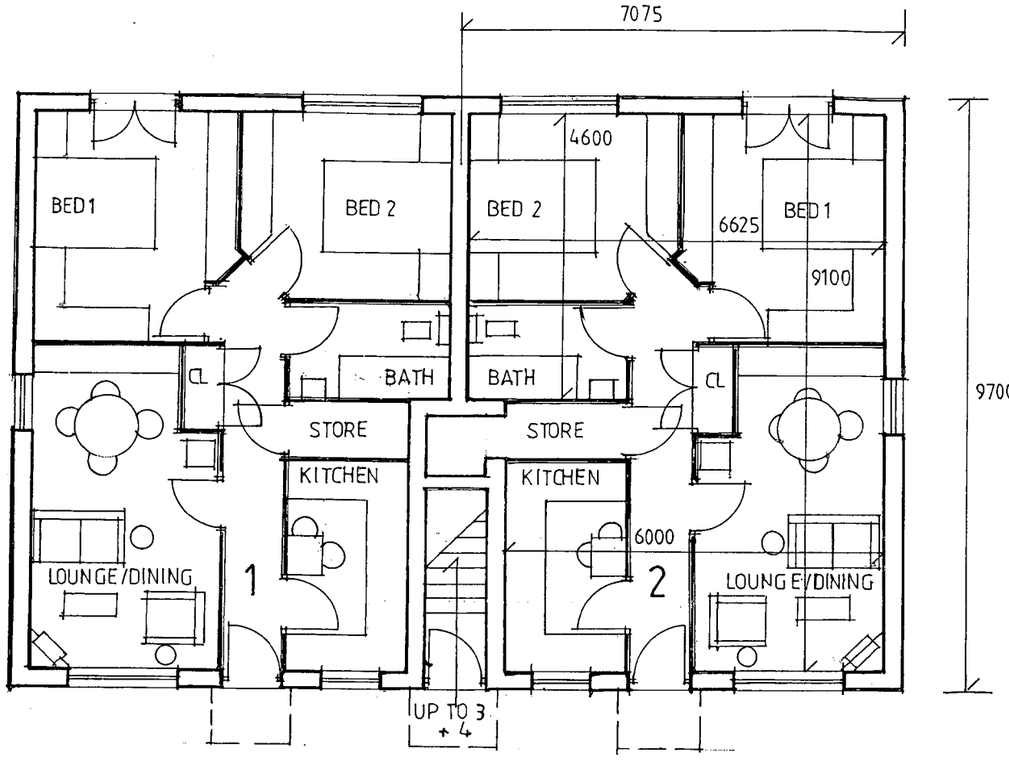

ground floor

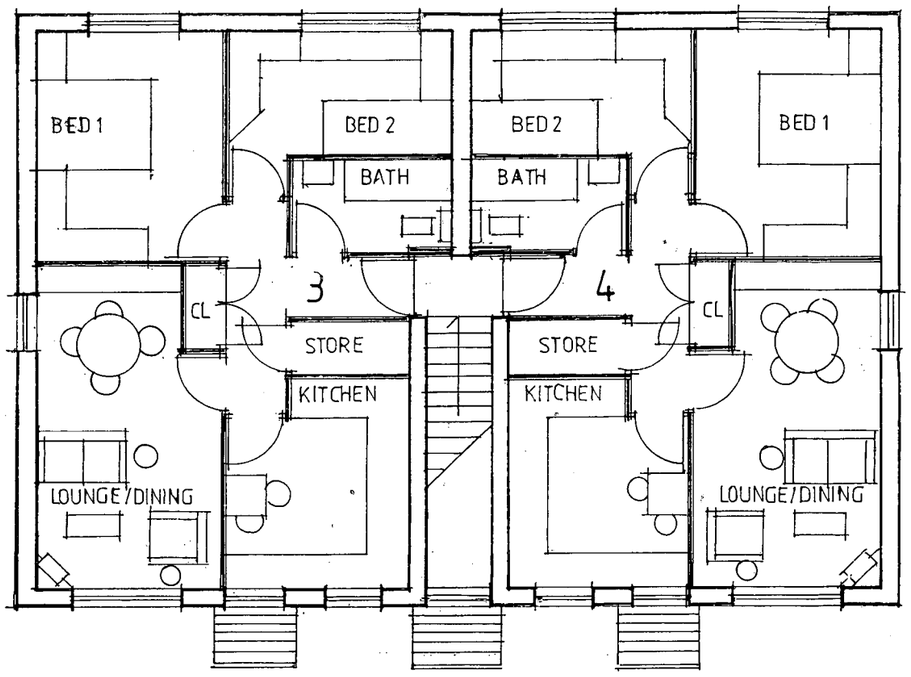

first floor

Site of
1 and 3 Walker Road
Blackley
Manchester
M9 6RE

Proposed Erection of 4 Apartments
Planning Application

Proposd Floor Plans
Scale 1:100
Reference PK02/0114/02

P A Dust Chartered Architect
1 Spring Mill
Spring Street
Uppermill
Saddleworth
Lancashire OL3 6AJ
t+f 01457 870382
m 07713 636592
e tony.dust@btinternet.com

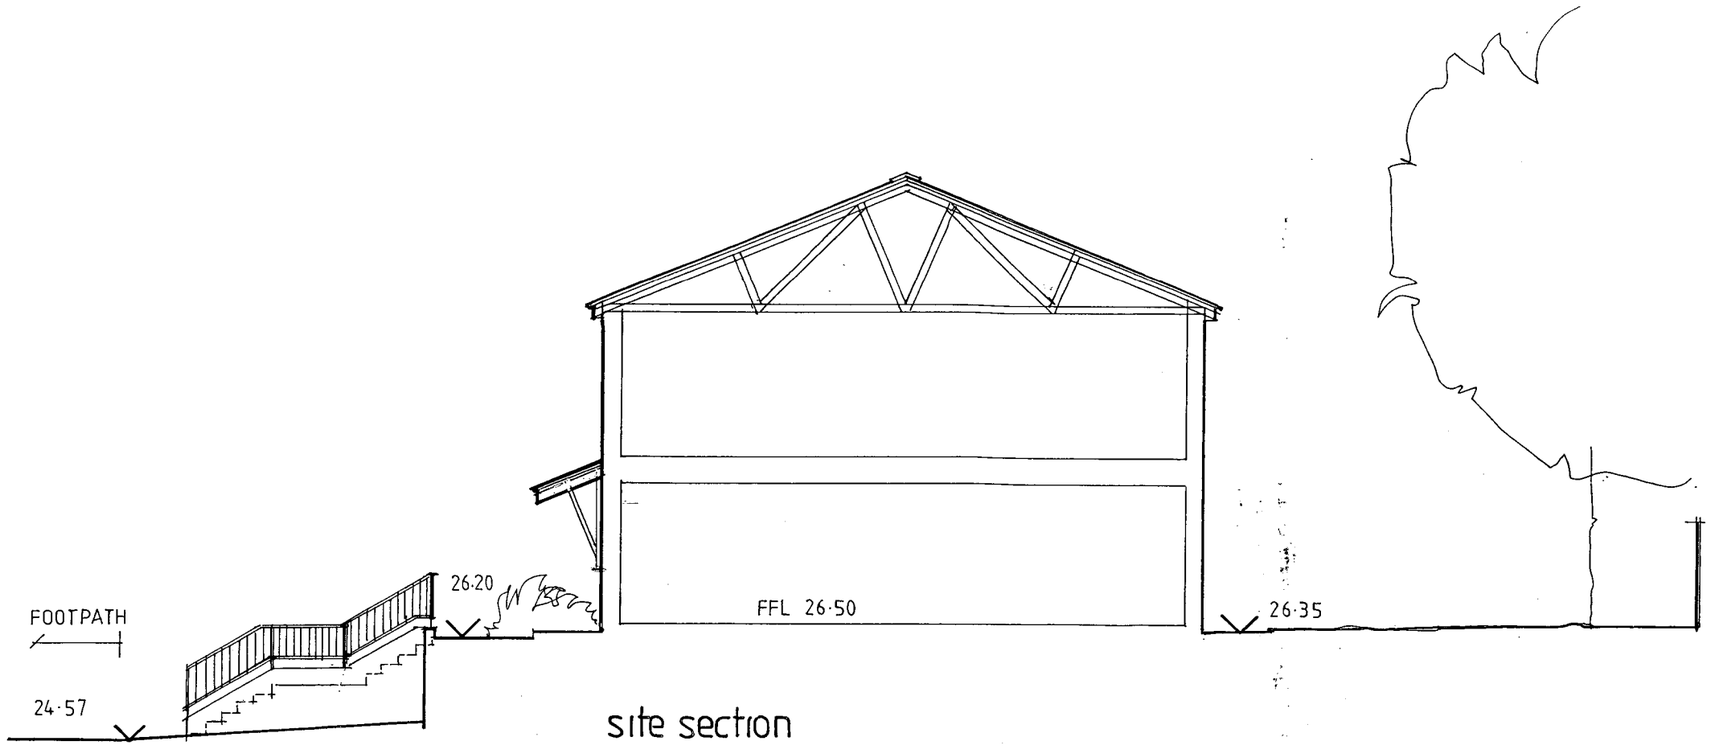

site section

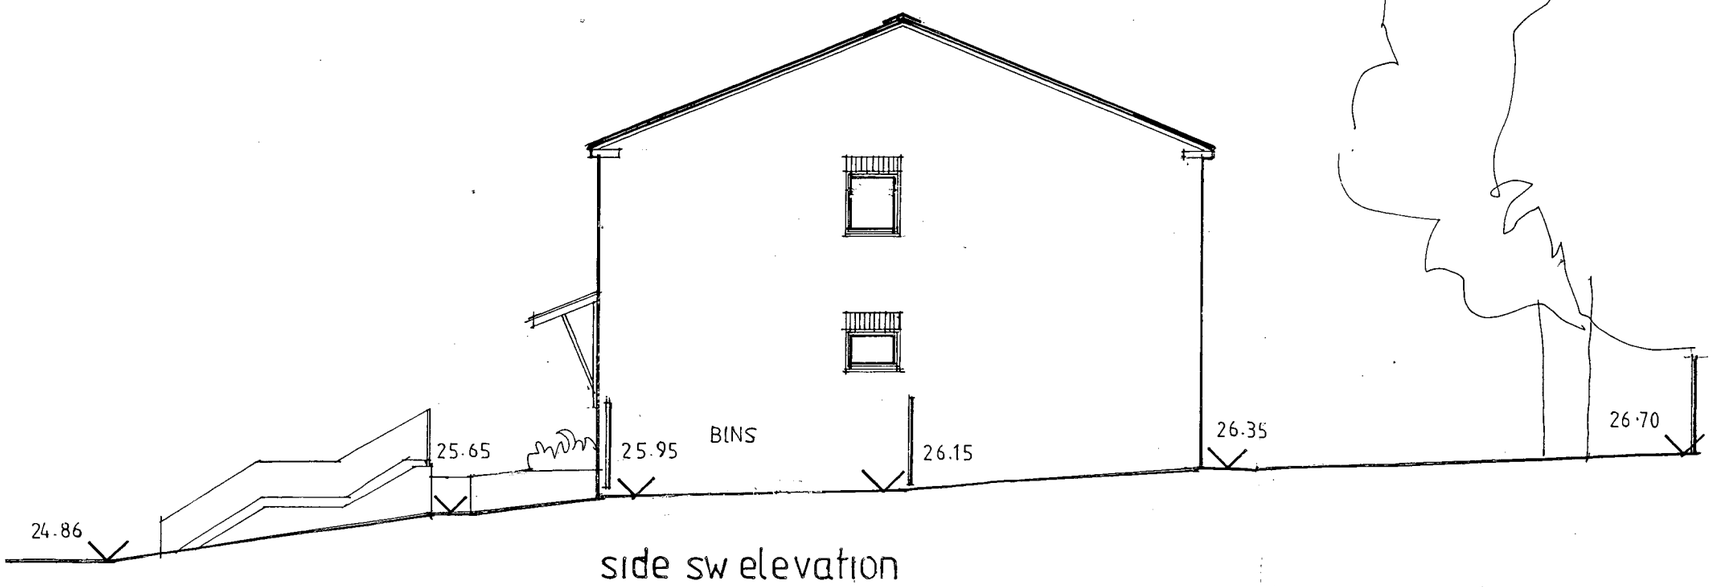

side sw elevation

PLANNING AND BUILDING CONTROL
06 FEB 2014

Site of
1 and 3 Walker Road
Blackley
Manchester
M9 6RE

Proposed Erection of 4 Apartments
Planning Application

Section and Elevation
Scale 1:100
Reference PK02/0114/03

P A Dust Chartered Architect
1 Spring Mill
Spring Street
Uppermill
Saddleworth
Lancashire OL3 6AJ
t+f 01457 870382
m 07713 636592
e tony.dust@btinternet.com



front

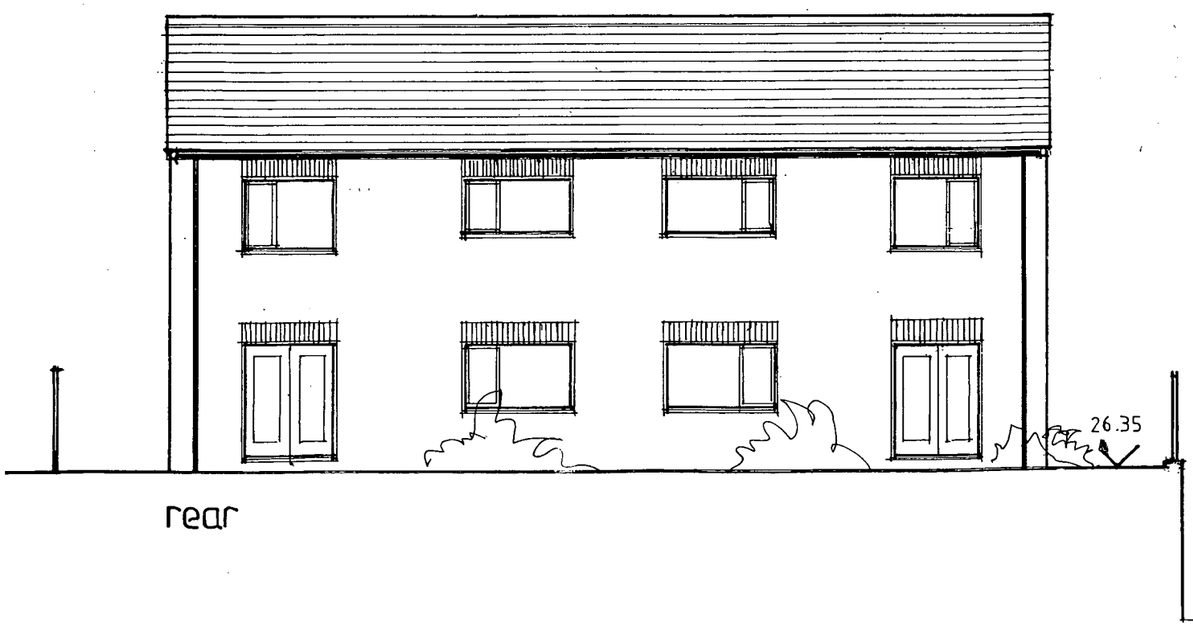

rear

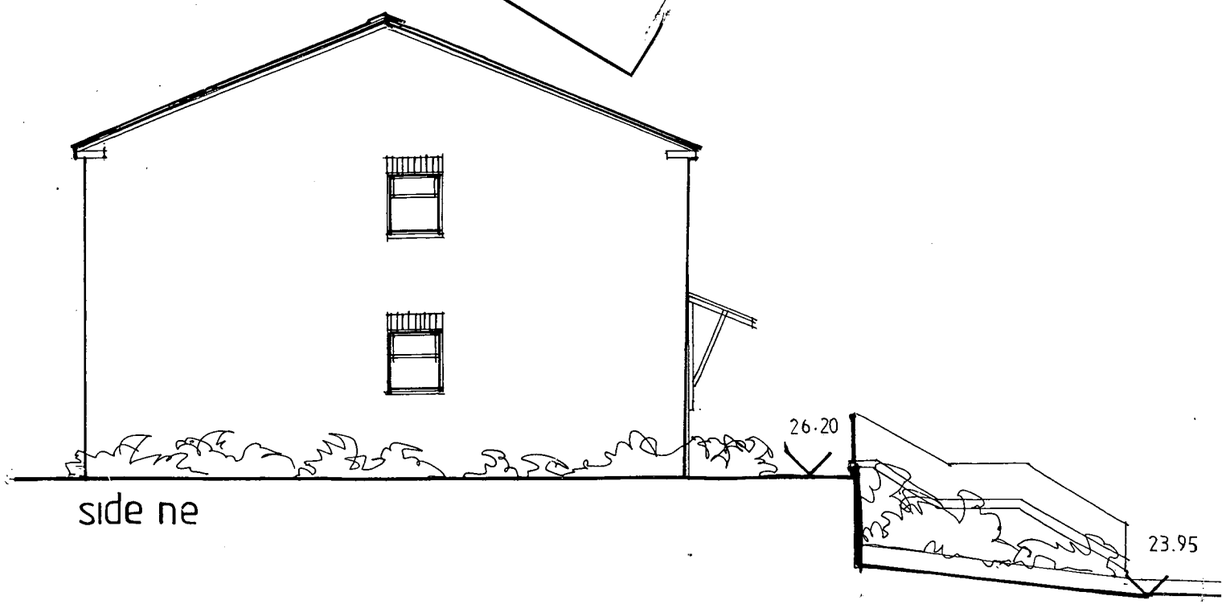

side ne

PLANNING AND BUILDING CONTROL
06 FEB 2014

Site of
1 and 3 Walker Road
Blackley
Manchester
M9 6RE

Proposed Erection of 4 Apartments
Planning Application

Porposed Elevations
Scale 1:100
Reference PK02/0114/04

P A Dust Chartered Architect
1 Spring Mill
Spring Street
Uppermill
Saddleworth
Lancashire OL3 6AJ
t+f 01457 870382
m 07713 636592
e tony.dust@btinternet.com