


Do not scale off drawings

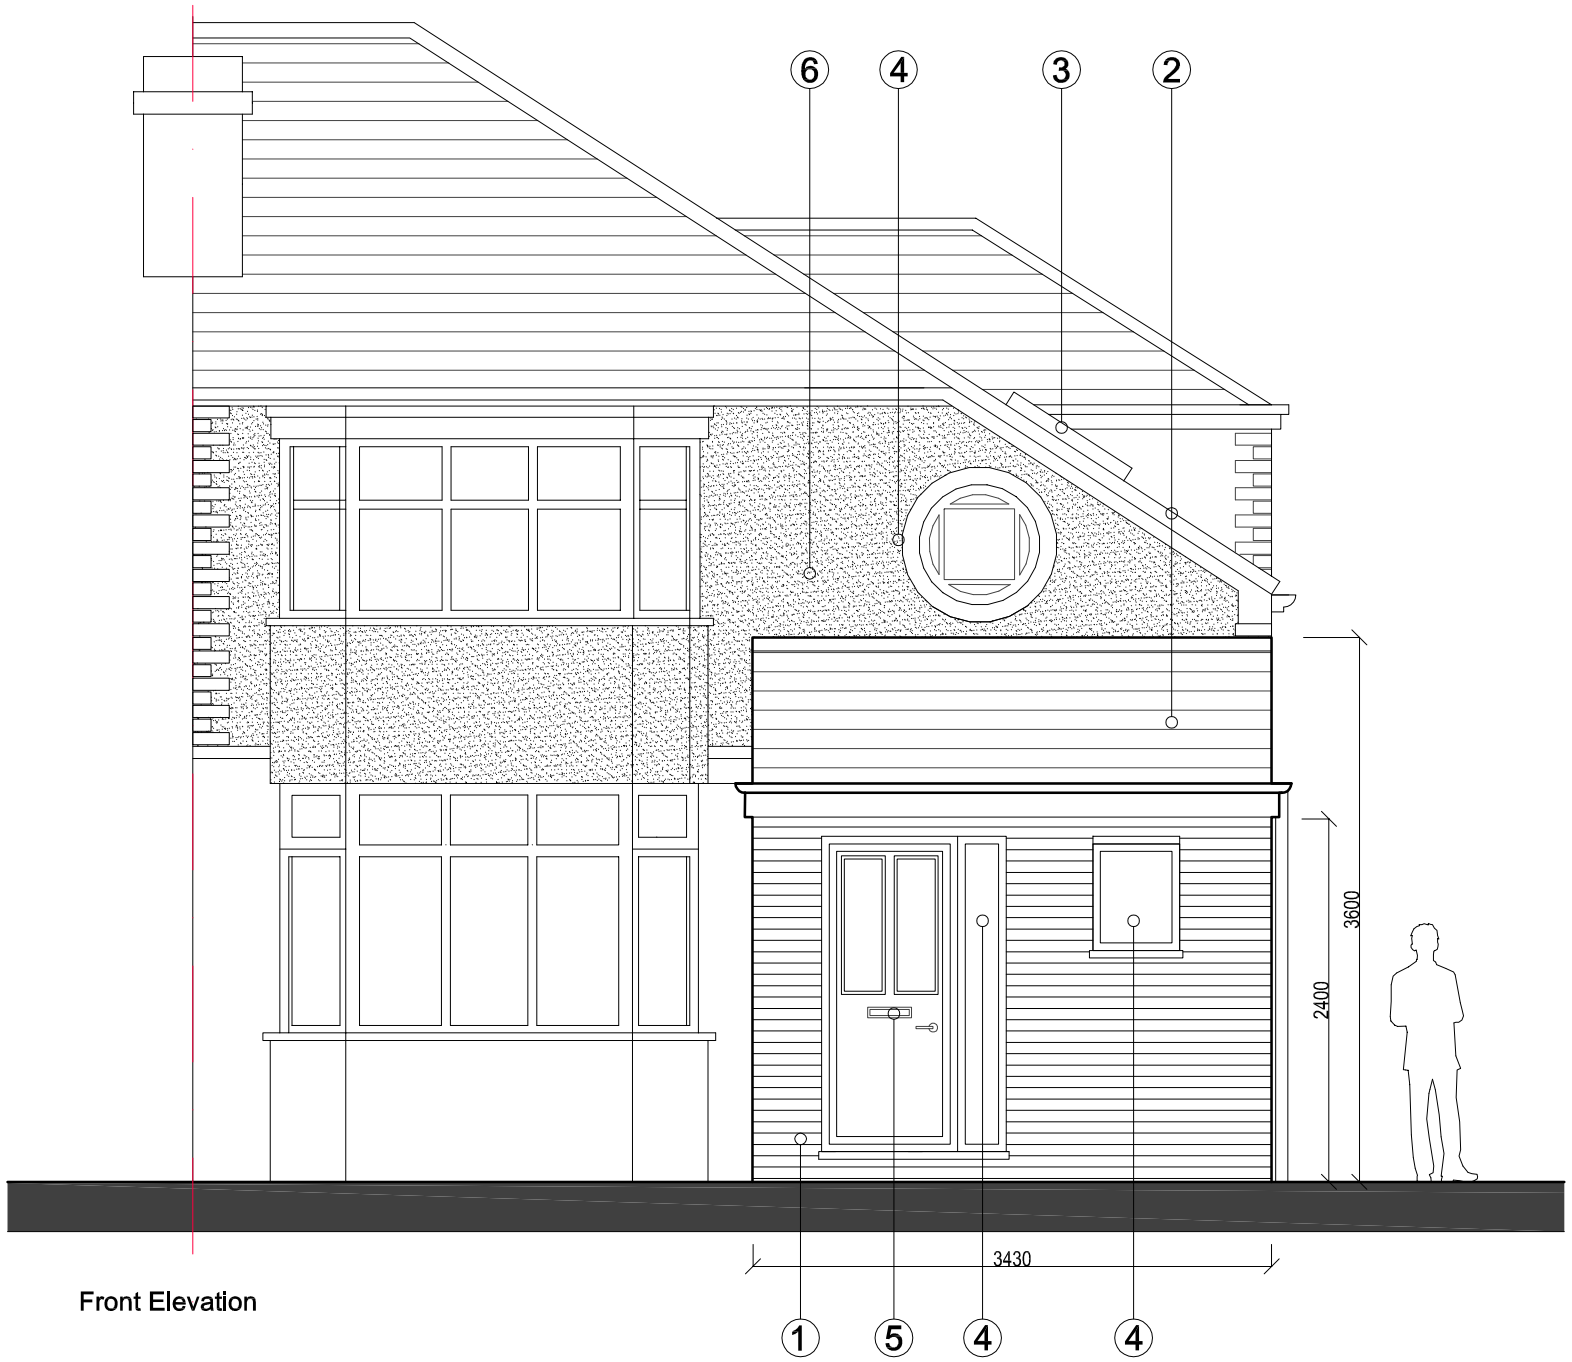


Front Elevation

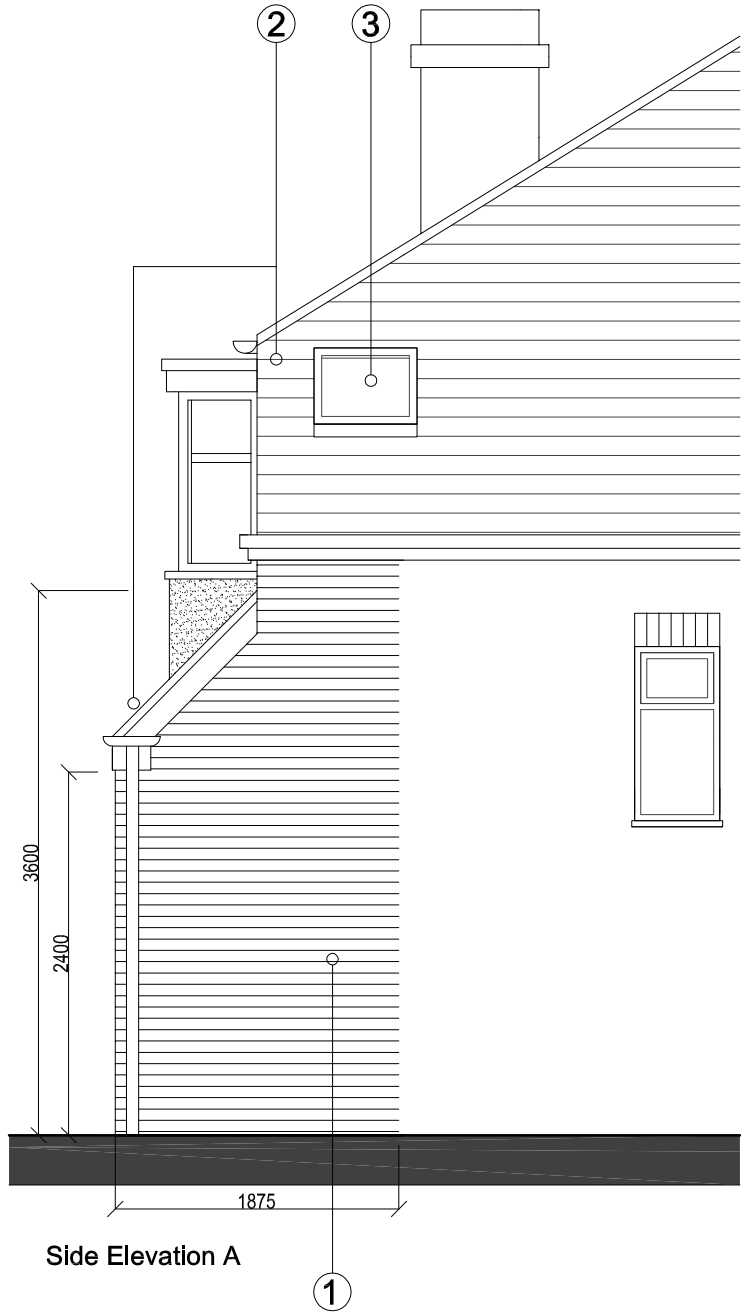


Side Elevation A

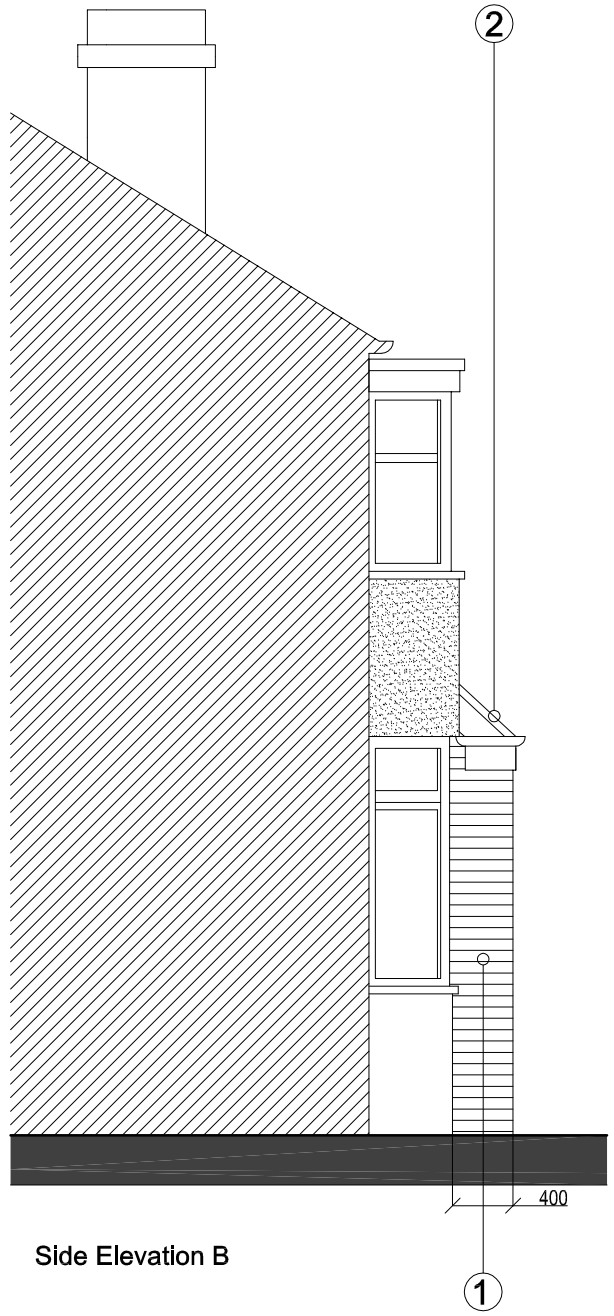

Side Elevation B

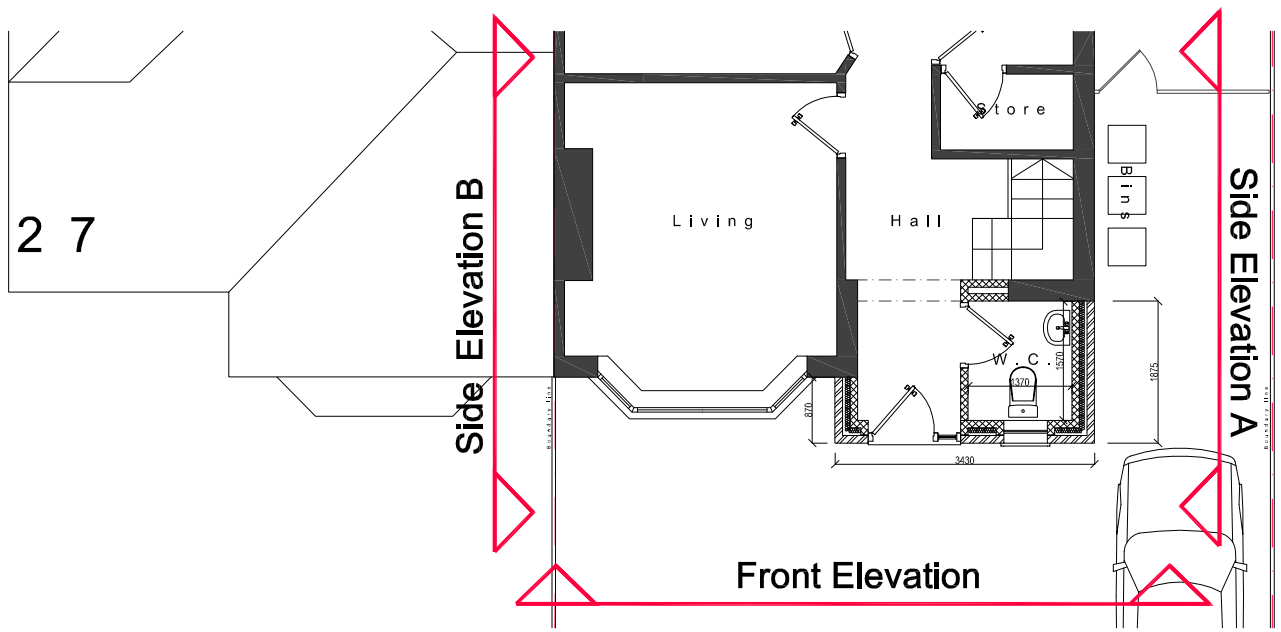

metre

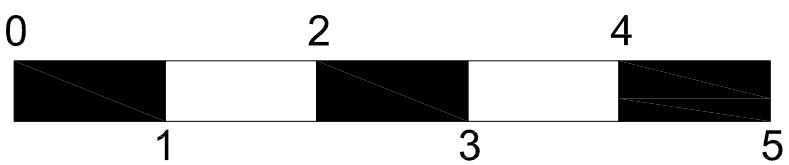

Material Key:

1. New brickwork to match existing.
2. New roof tiles to match existing.
3. New UPVC rooflight window.
4. New UPVC double glazed window
5. New timber double glazed door
6. New render finish to match existing.

client
Mr Taylor

project
31 Kingsfield Drive, Didsbury, Manchester

drawing	drawing number
Proposed elevations	4 of 4

issue status	Date	scale
Planning	Jan 2014	1:50 @ A3