

Proposed Elevation 1

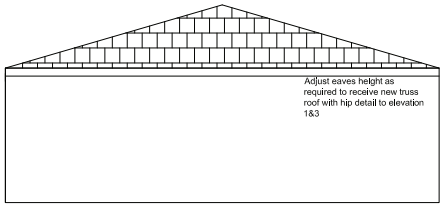

Proposed Elevation 4

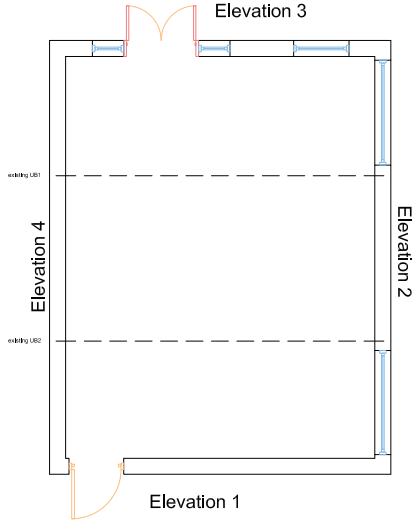

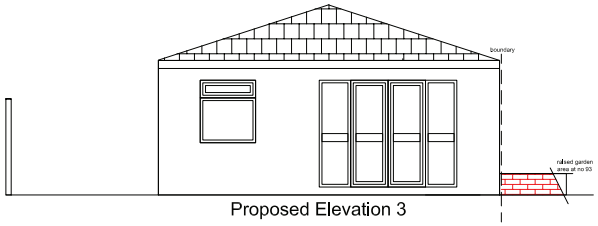

Proposed Elevation 3

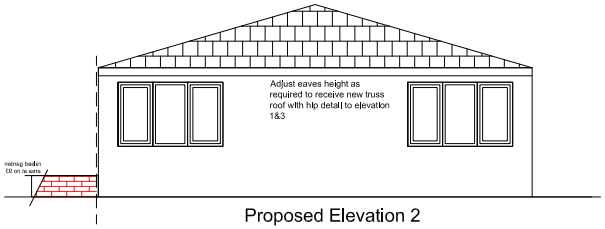

Proposed Elevation 2

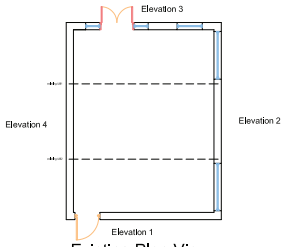

Existing Plan View

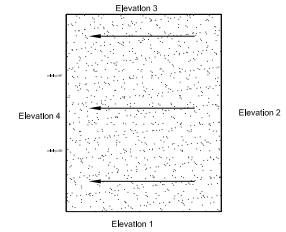

Existing Roof Plan



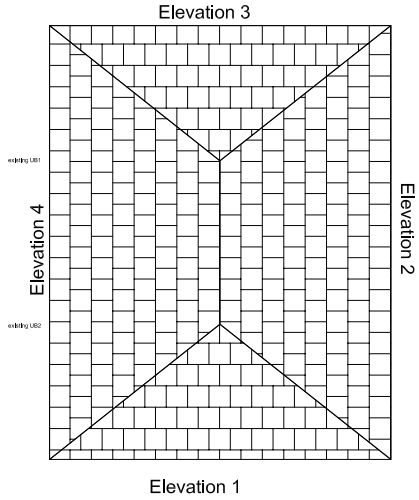

amended 001 11/11/ 13

Scale 1:100 & 1:50	Project Mr. M. Nawaz 91 Wilton Road, Crumpsall, Manchester M3 4PD. 07795832926
Drawn	
Checked	
Date 11.11.13	Title **Retrospective Application Study and playroom with hip tiled roof**
CAD File NM/91WILTON/1013/006	
Dwg No 001	
Revision 001	