

PROPOSED GROUND FLOOR PLAN

EXISTING GROUND FLOOR PLAN

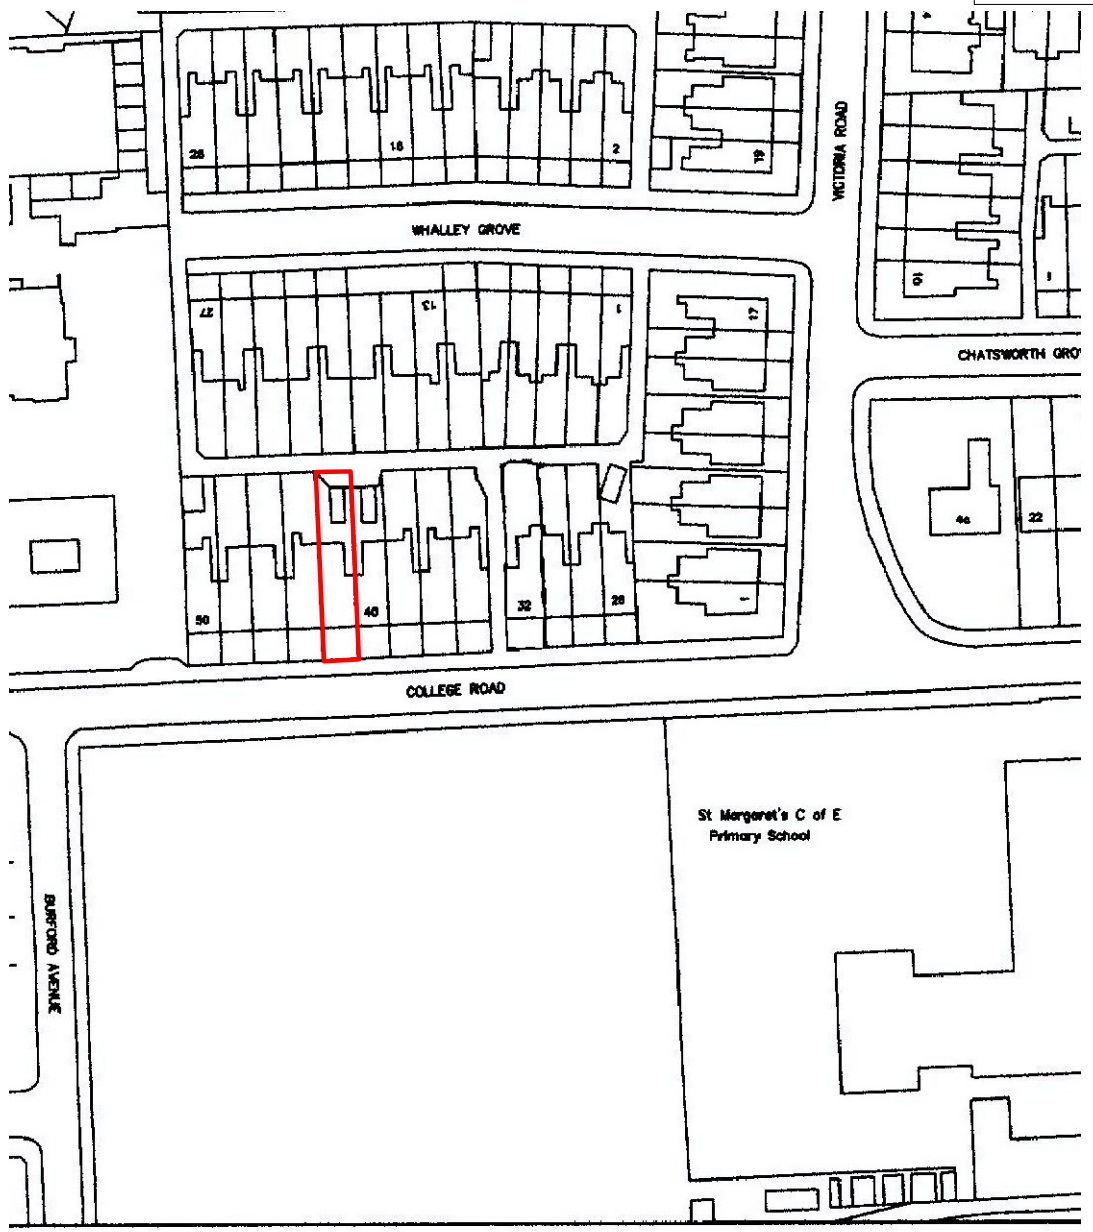

Site Location Plan

Scale 1:1250

PURPOSE OF ISSUE	-

Do not scale from this drawing. All information should be checked by the contractor on site before commencing work. Any discreprencies should be reported to the architect immediately. All rights are reserved and are not transferable. Unauthorised reproductions of this drawing are not permitted.

PROJECT
42 College Road,
Whalley Range

CLIENT
Mr. A. K. Mohammed

DRAWING TITLE
Floor Plan

JOB No	DRAWING No
-	NA-01

SCALE	DATE	REVISION
1:100@A3	Nov. 2013	

DRAWN NA | CHECKED BY -

t: 0782 895 3405
e: niamat@hotmail.co.uk

na design