105447

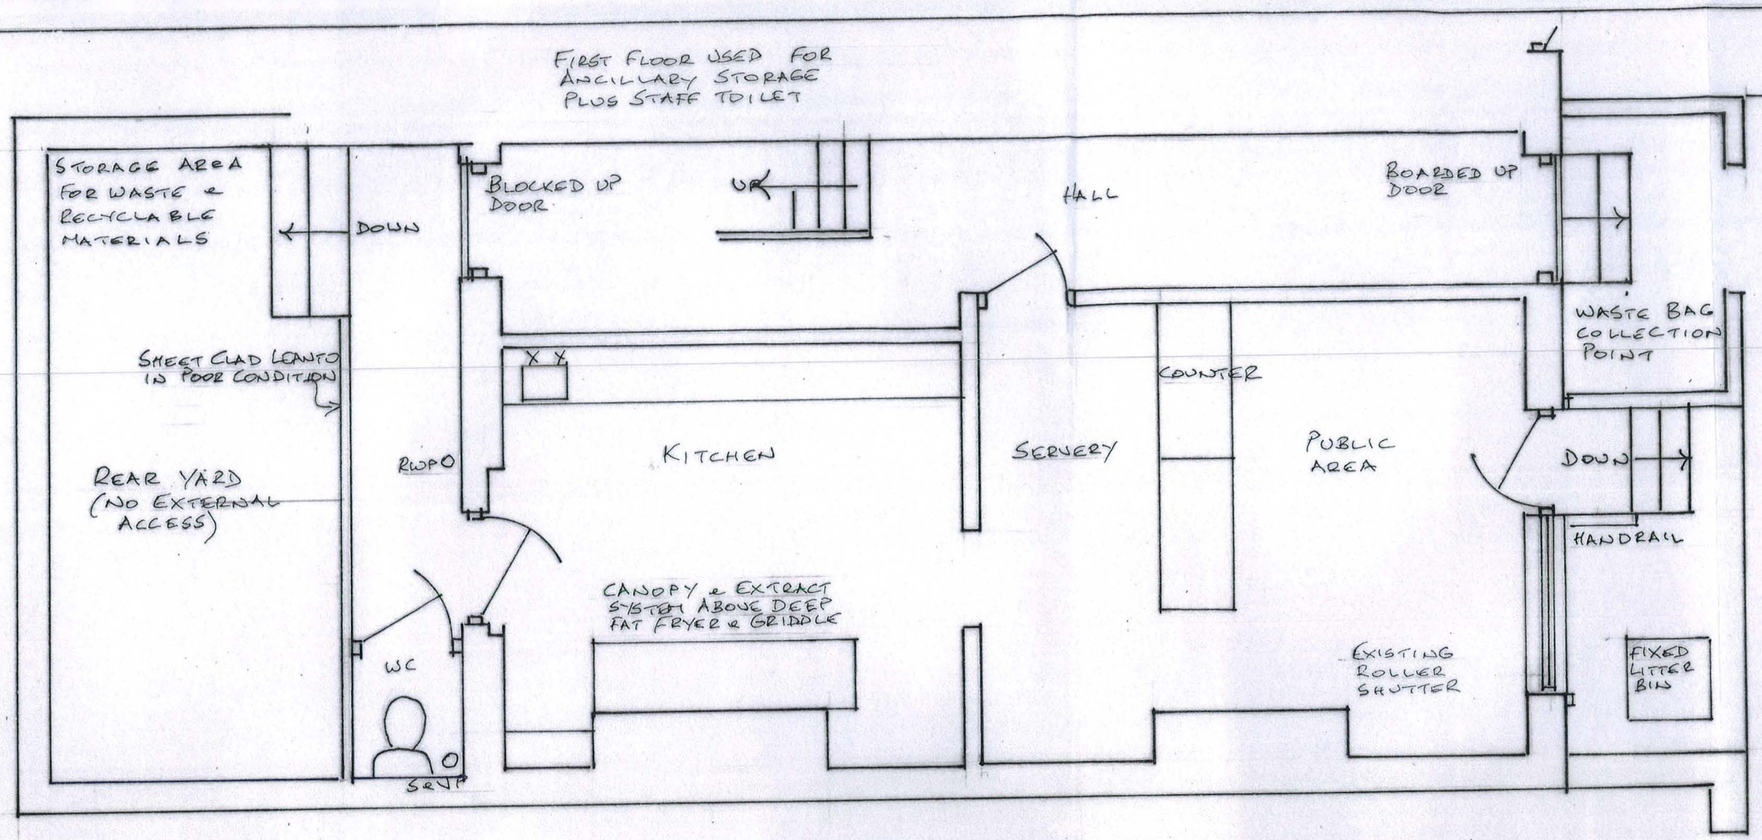

EXISTING PLAN

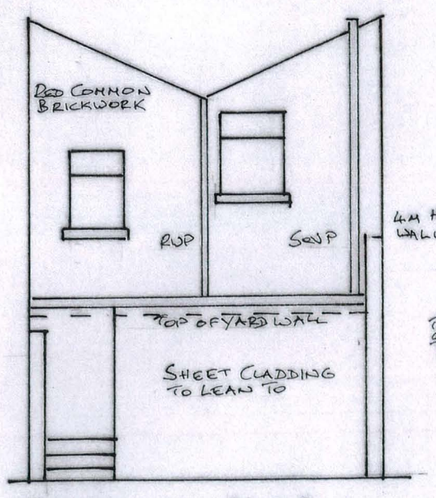

EXISTING REAR

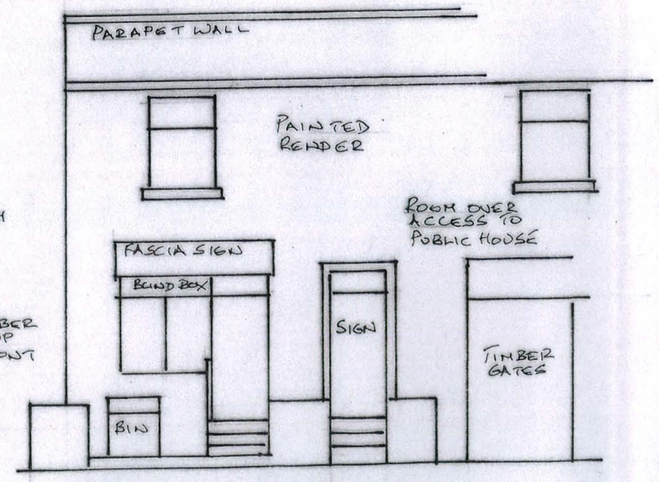

FRONT ELEVATION (UNCHANGED)

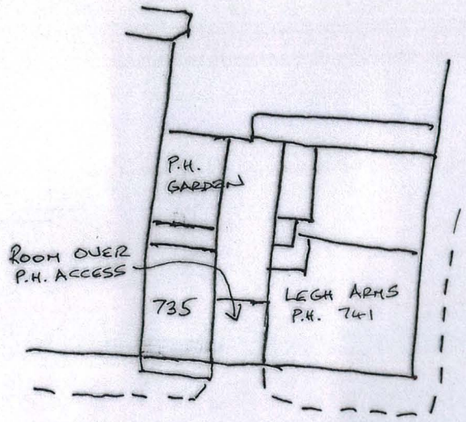

SITE PLAN (1:500)

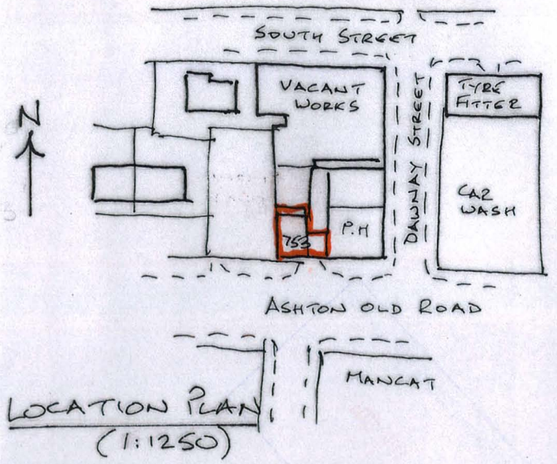

LOCATION PLAN (1:1250)

1 EXISTING PLANS
(PRIOR TO IMPLEMENTATION OF CURRENT LAYOUT)

20/08/13

13/030/01

PROPOSED HOT FOOD TAKEAWAY (A5)
735 ASHTON OLD ROAD, BESWICK M11 2HD

SCALE 1:50 & 1:100 @ A3

Planning, Building Control and Licensing
14 APR 2014