

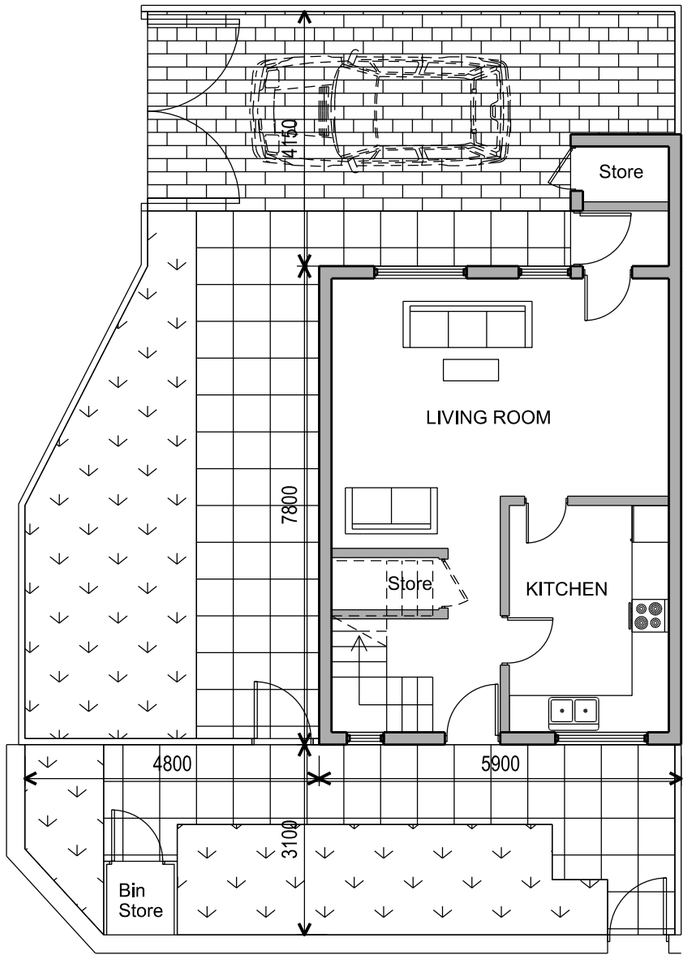



1 **GROUND FLOOR PLAN**
EXISTING PLAN 1:100

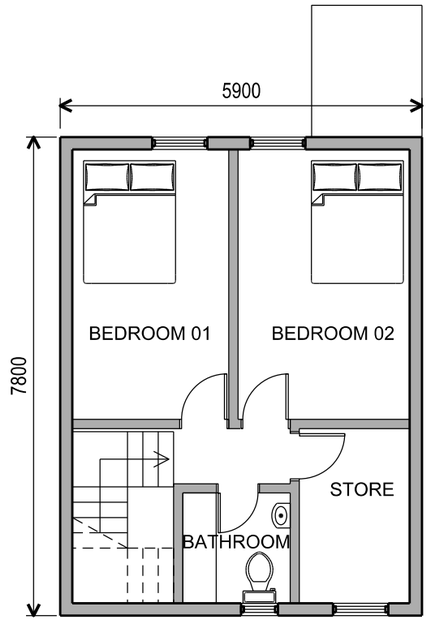


2 **FIRST FLOOR PLAN**
EXISTING PLAN 1:100

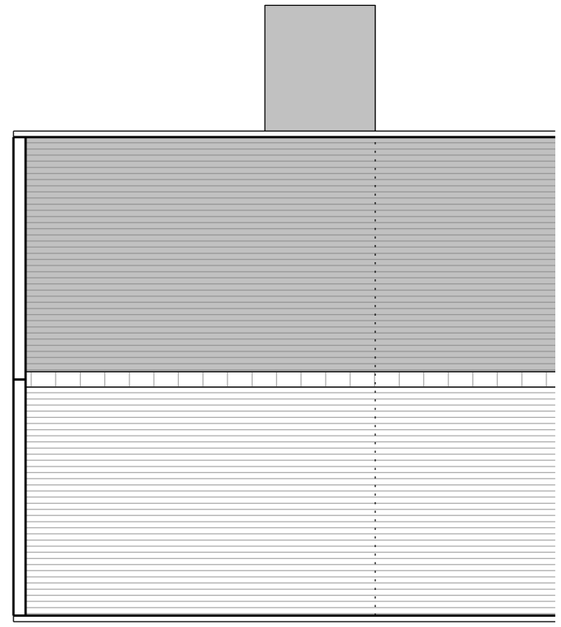


3 **ROOF PLAN**
EXISTING PLAN 1:100

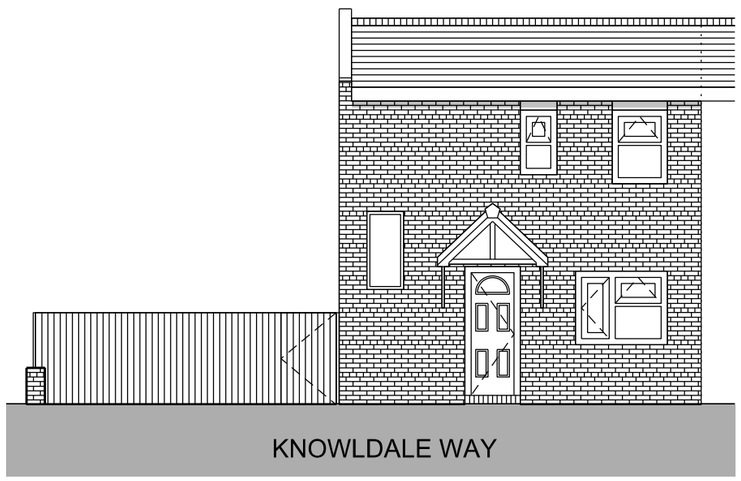

4 **FRONT ELEVATION**
EXISTING ELEVATION 1:100

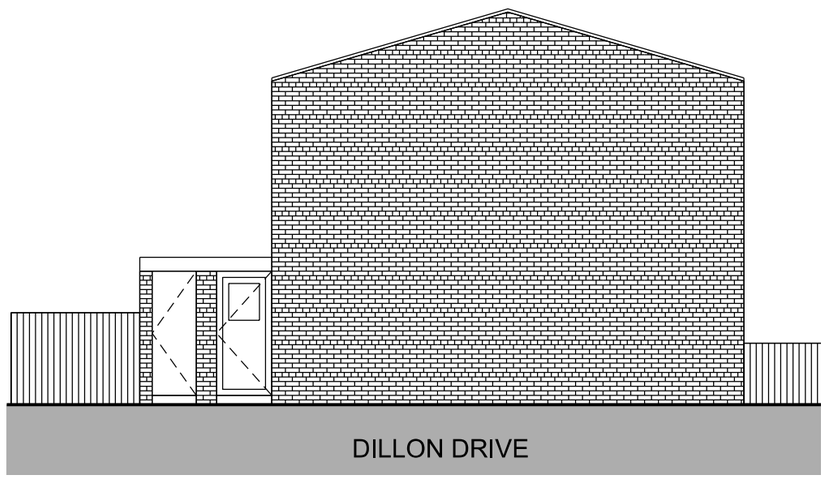

5 **SIDE ELEVATION**
EXISTING ELEVATION 1:100

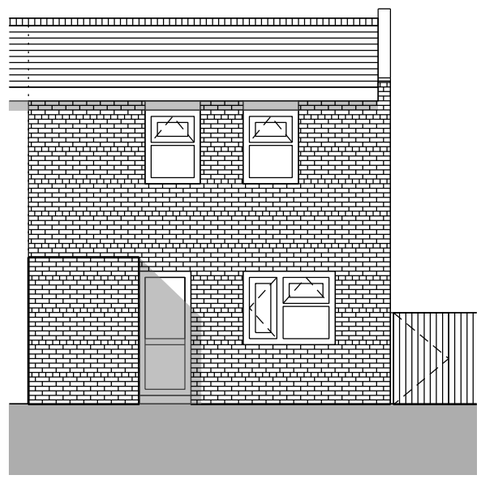

6 **REAR ELEVATION**
EXISTING ELEVATION 1:100

General Notes
Do not scale from drawing. Use marked dimensions.
To be read in conjunction with all other Consultant's drawings.
The Architect to be immediately notified of any discrepancies.
Copyright on this drawing retained by the Architect.

No.	Date	Dwn	Chk	App	Revision or reason for Issue
A	22.04.13	SH	-	SH	PLANNING SUBMISSION
-	20.04.13	SH	-	SH	Issued for Information

Client
MR. MUHAMMAD SIDDIQUI

createitstudios
leave an impression
www.createitstudios.co.uk | Info@createitstudios.co.uk

Project Title
01 KNOWLDALE WAY HOUSE EXTENSION

Scale / North Point
Scale 1:100@A3

Drawing Title
EXISTING PLANS & ELEVATIONS

Drawing Number
A-G100-XP-02

Revision
A

Drawing Status
PRELIMINARY