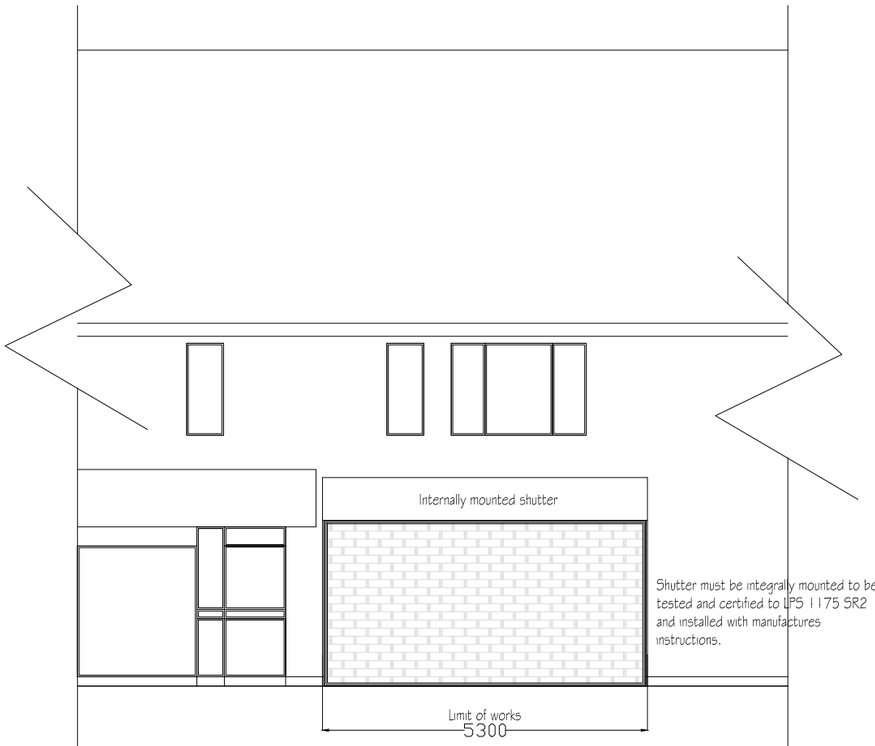

Front Elevation indicating shutter

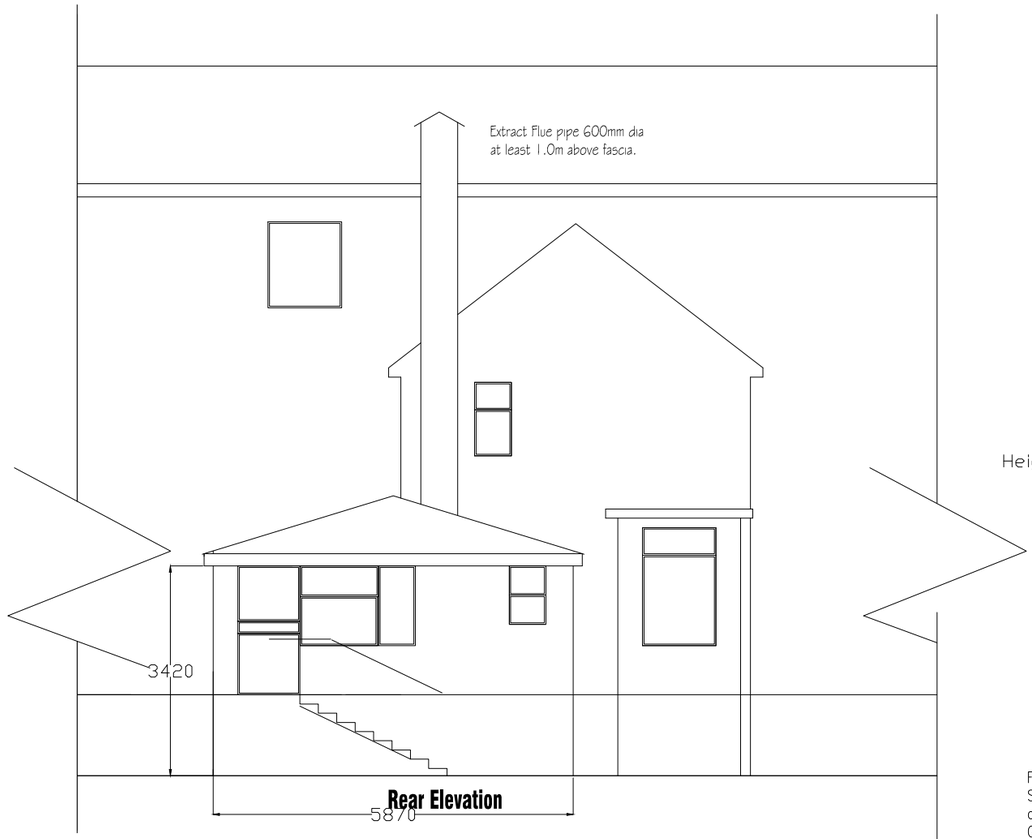

Rear Elevation

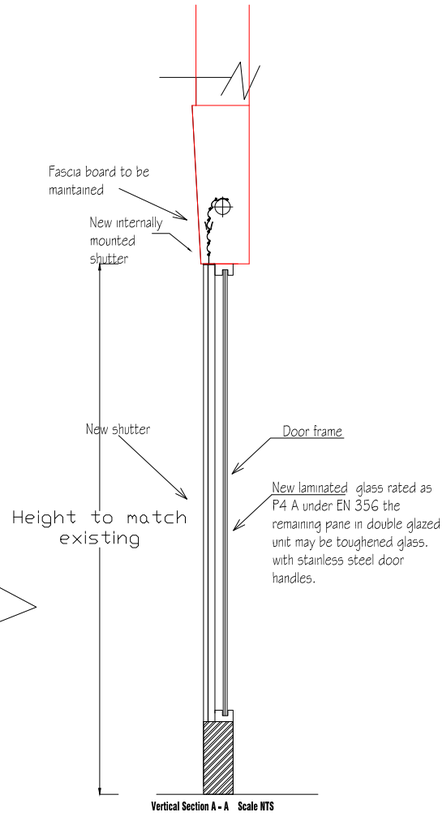

Vertical Section A - A Scale NTS

Frame less double glazed shop front.
Shop front to have etched vinyl manifestation at 900mm and 1500mm off floor level.
Galzing recessed at the back of the external wall.

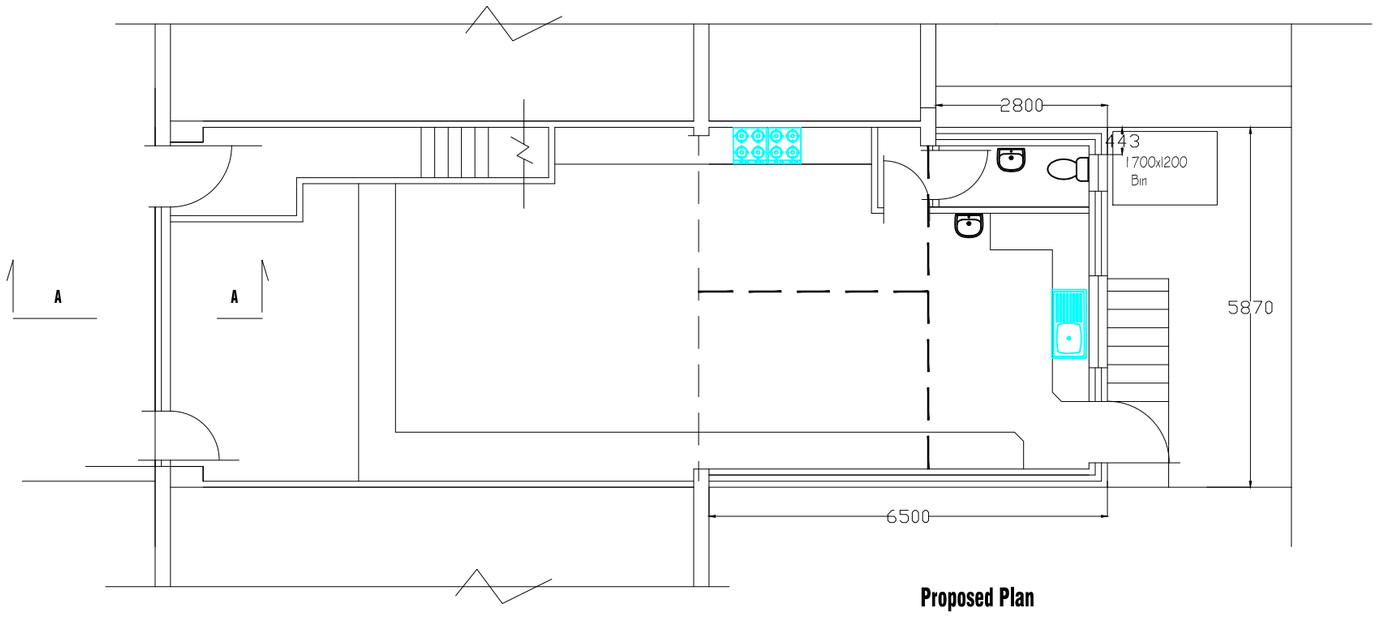

Proposed Plan

The builder must check the site and the approved drawings before commencing the works and must take any working measurements as neccessary.Any discrepancy in the drawing must be reported to the client .

The client should arrange for a detailed site investigation prior to the commencement of any works or preparatory works, to establish the condition of the subsoil, and the location of any drains, sewers or other services within or adjacent to the site. Work must not be commenced prior to the granting of planning permission, and or Building Regulations approval.

Boundary positions must be verified by the client prior to construction. If in doubt this must be checked with an accurate deed plan, for further verification consult the clients solicitor for clarification.

All external doors, including escape - only doors, must be compliment with certificate to BS PAS 24: 2012 WCL12 or LPS 1175 SR2. It is crucial that the door ironmongery is permitted for the use on these doors under the security certification of the products.

		REVISION	initial
no.	date	description	

H S H
Architectural Design Services
428 Cheetham Hill Road Cheetham Manchester
M8 9LE. UK 01617956385,07940197 333

project title	Proposed ground floor extension installation of new shop front and change of use from shop to hot food takeaway.
client	Mr Guljar Singh
dwg. title	Shutter Details & Elevations

dwg.no.	sheet no.	scale.	job no.
07		1:100 @ A3	

242 Middleton Road Crumpsall Mancheter M8 4WA

drawn by.	checked by.	approved by.	date
TZ		-	April 2014