

Existing Front Elevation A

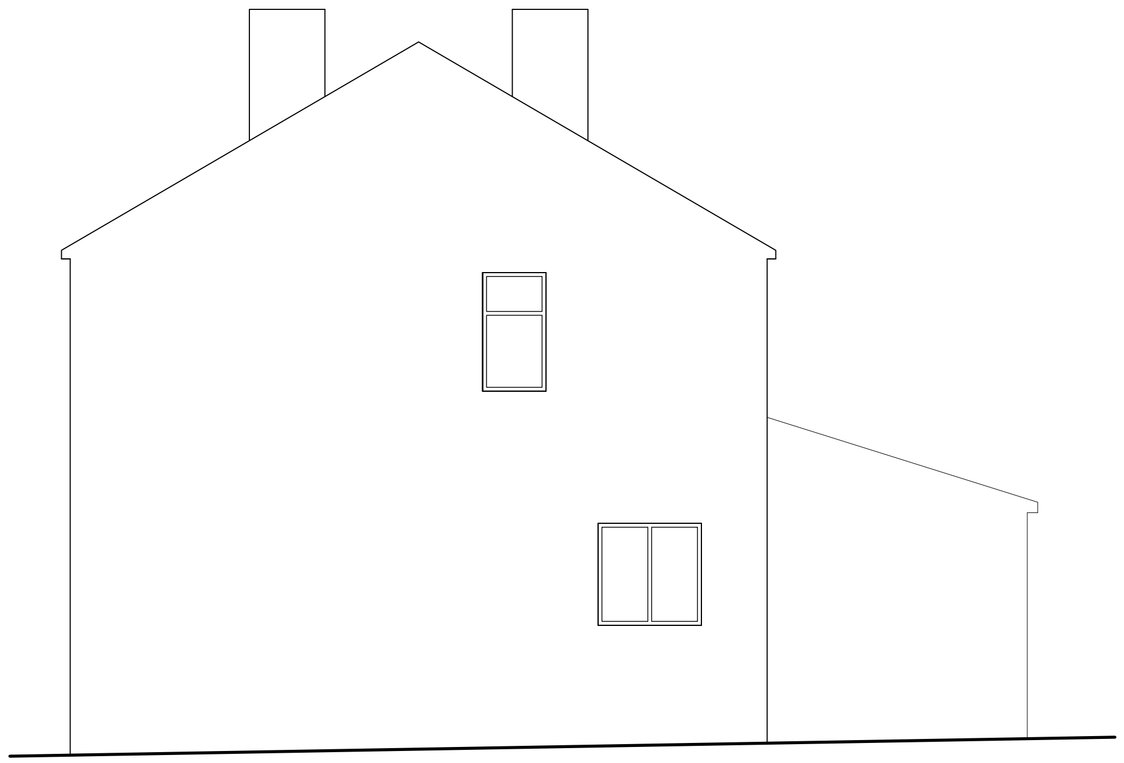

Existing Side Elevation B



Existing Back Elevation C

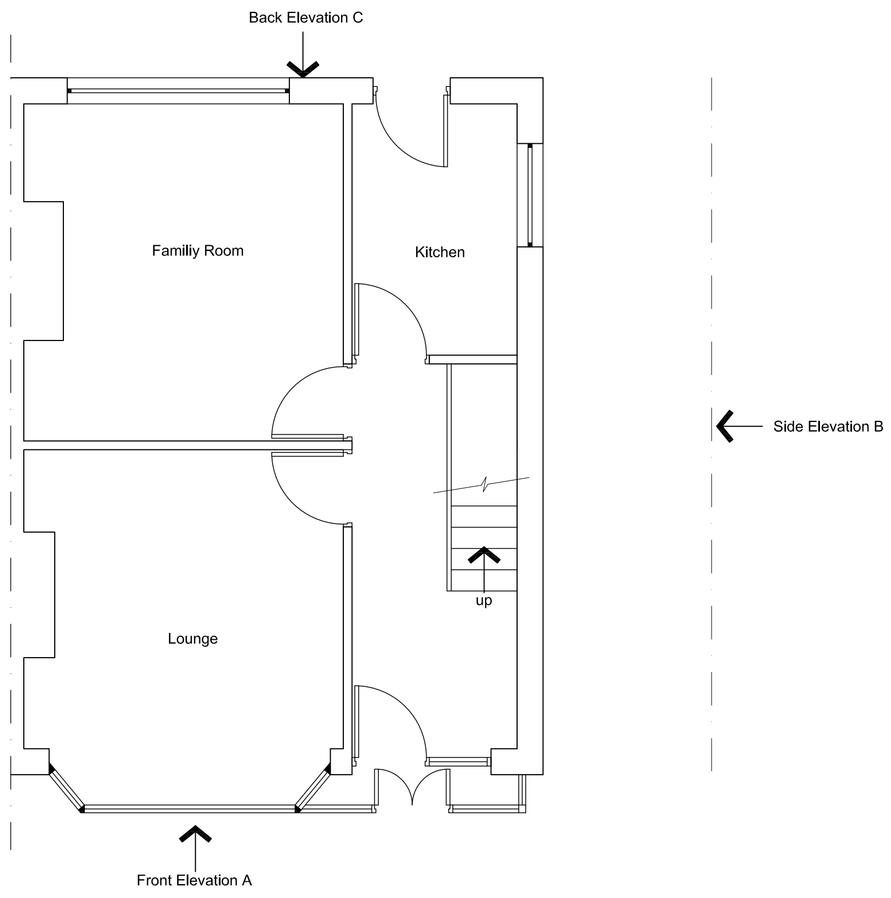

Existing Ground Floor Plan

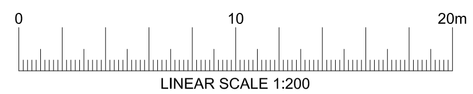

LINEAR SCALE 1:200

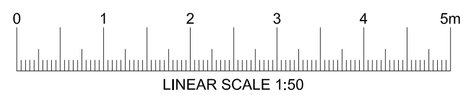

LINEAR SCALE 1:50

REV: DATE: REVISION: BY: MNA

CLIENT

Mr A Iqbal

PROJECT

288 Moseley Road
Manchester
M19 2LH

TITLE

Existing Plans and Elevations

STATUS

Planning

DATE

22.03.14

SCALE

1:50@A1

DRAWN BY

REVIEWED BY

M N Ali

DRAWING NUMBER

M/04/P05