


GROUND FLOOR

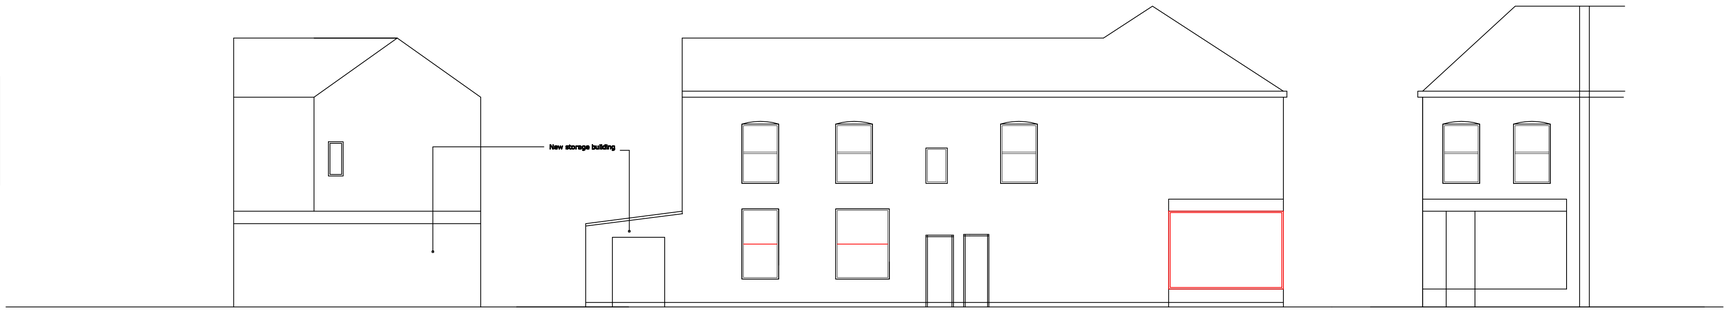

REAR ELEVATION

SIDE ELEVATION

FRONT ELEVATION

client
Mr Chuung

project
1419 Ashton Old Road

title
Existing scheme for retrospective approval

B+B
ARCHITECTS

Bruce & Bruce

Chapel House 1a Dean Terrace Park Bridge
Ashton-u-Lyne OL6 8AL

Tel 0161 343 2476
Mob 07831 337 283
Em bruce@bruce31.fsnet.co.uk

Architects Planning Supervisors Project Management
Town Planning Consultants Building Conservation

scale	date	cad	checked
1:100	.		

drg no.	rev	designed
1		