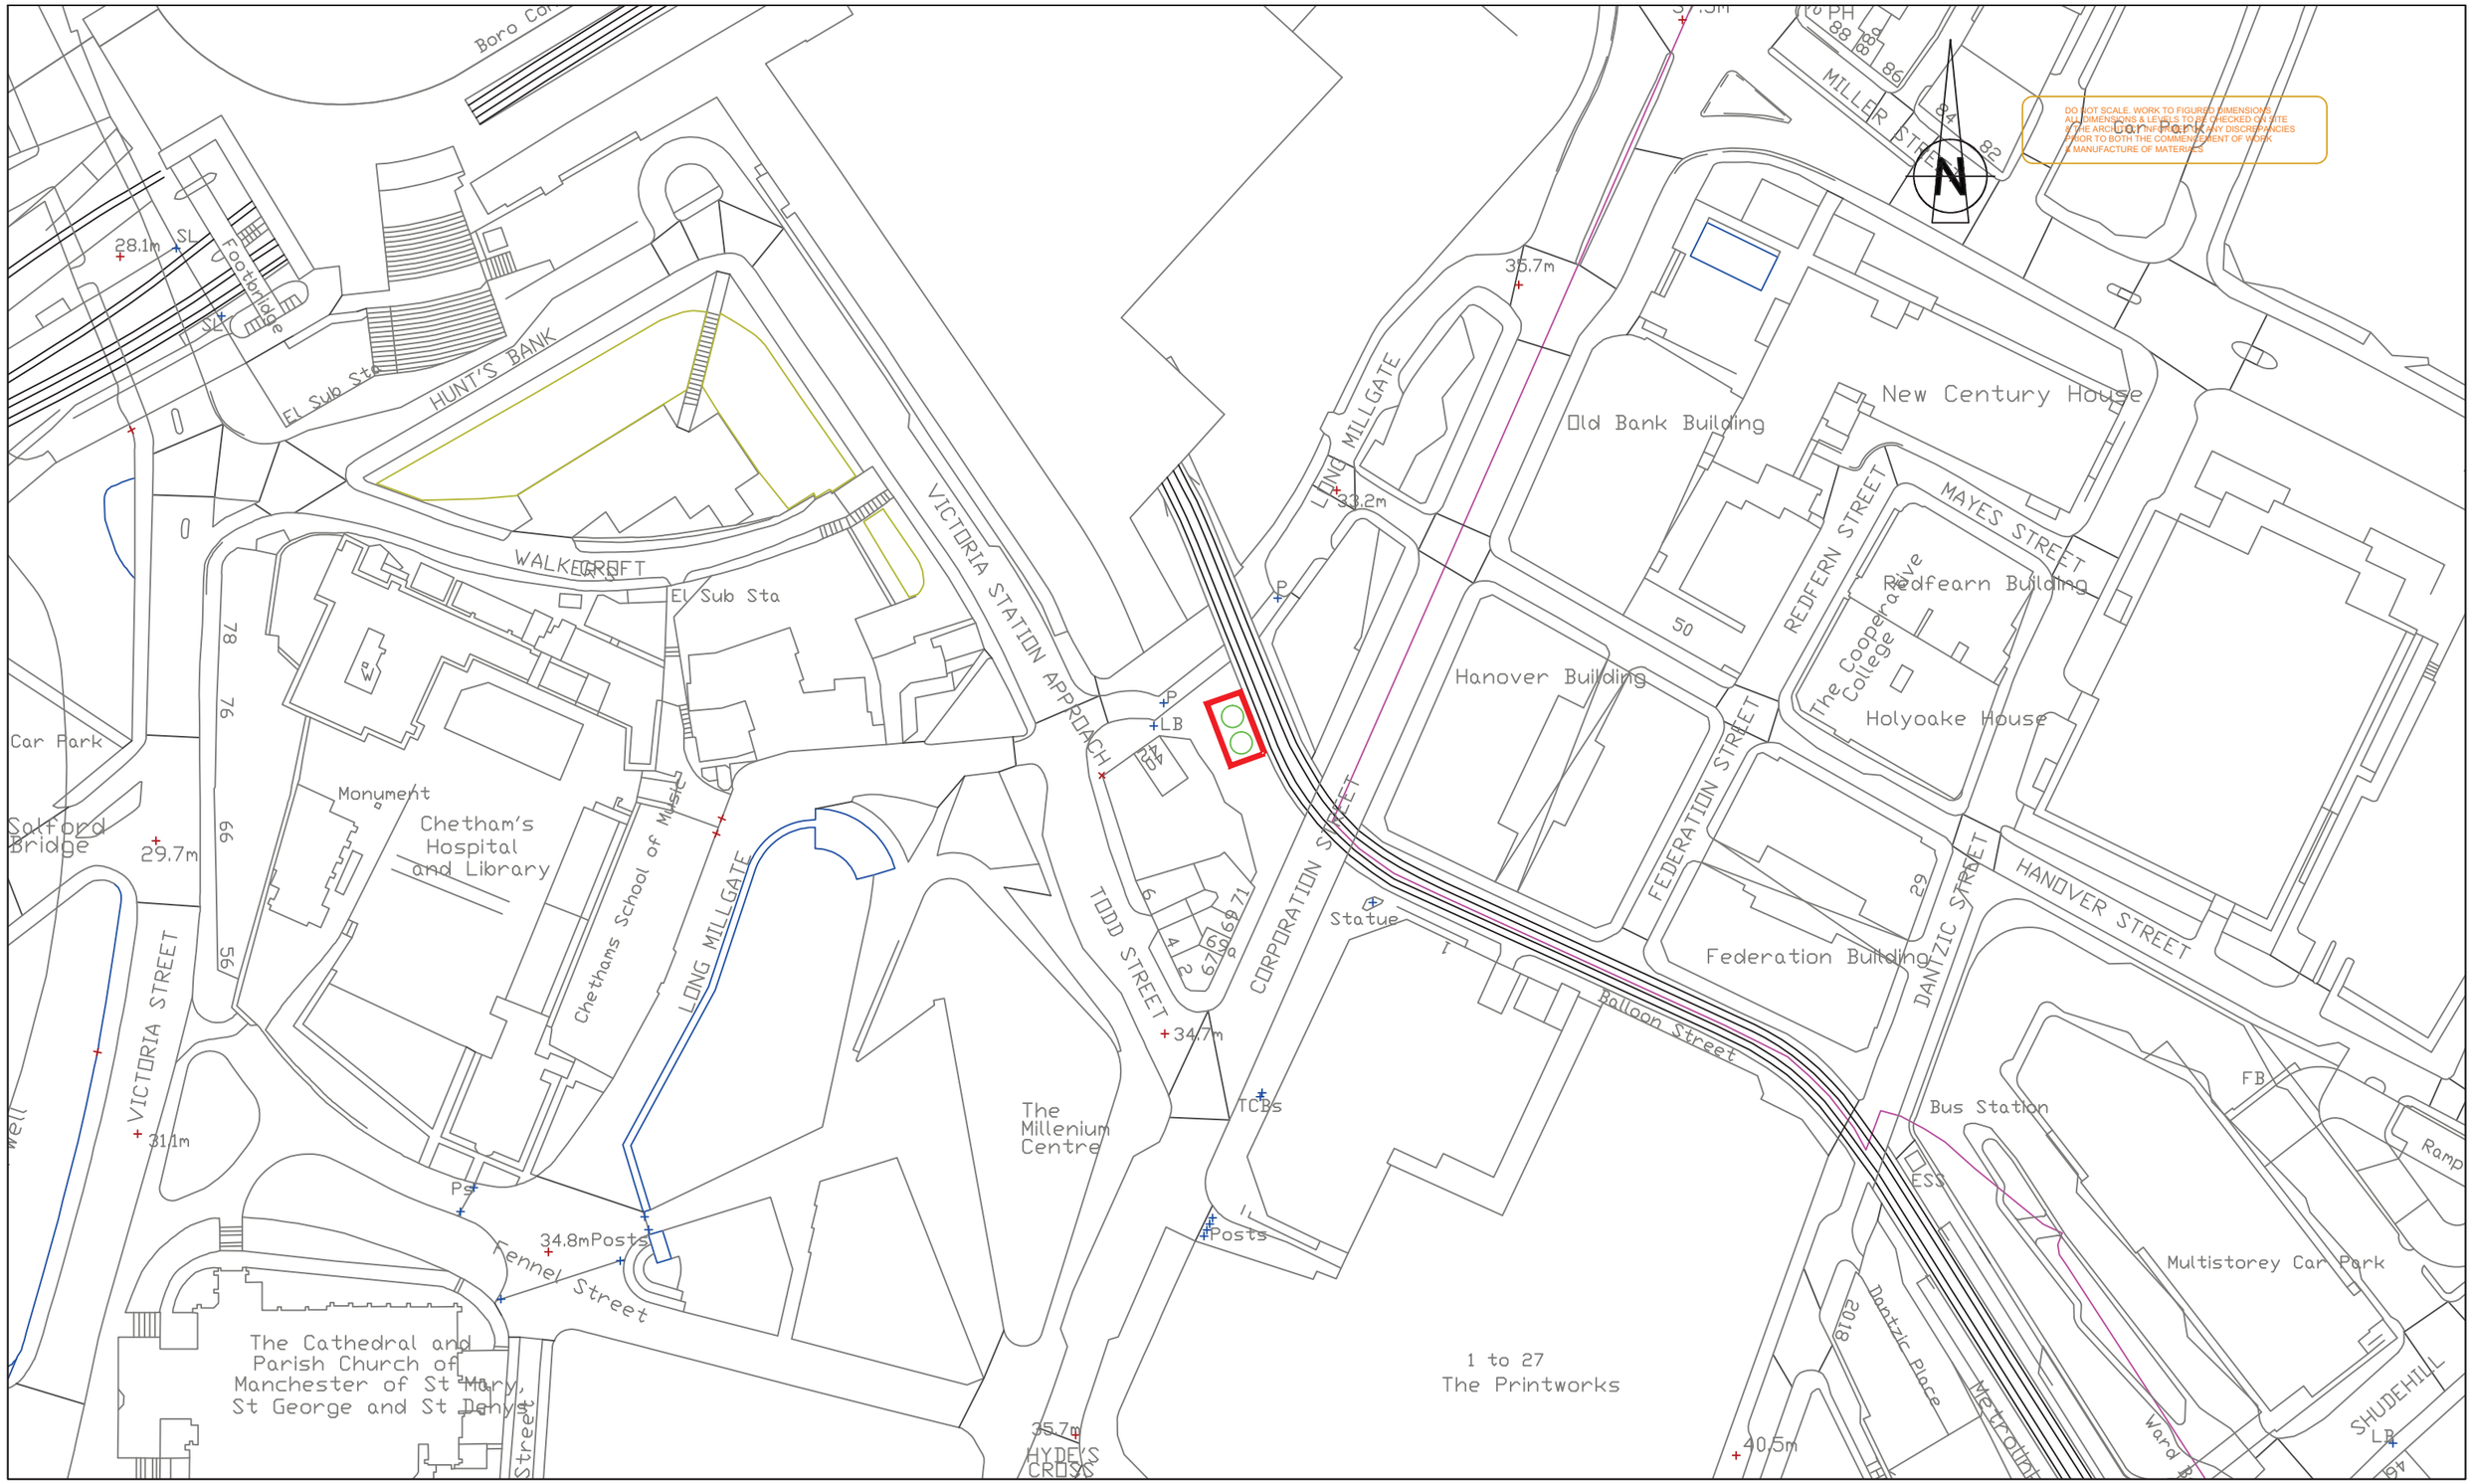


Client

Transport for Greater Manchester

2 Piccadilly Place
Manchester
M1 3BG

Tel. 0161 244 1000
Fax. 0161 244 1316

KEY

Issue	Date	Drawn	Description	Ch'k'd	App'd
A	26/11/2013	AB	Initial Issue		

Title

MANCHESTER METROLINK PHASE SECOND CITY CROSSING

Tree Removal Works Planning Application Location Plan

Drawing No.

Drawn	AB
Checked	
Approved	
Scale	1:1250 @ A3
Issue	A
Date	26/11/2013