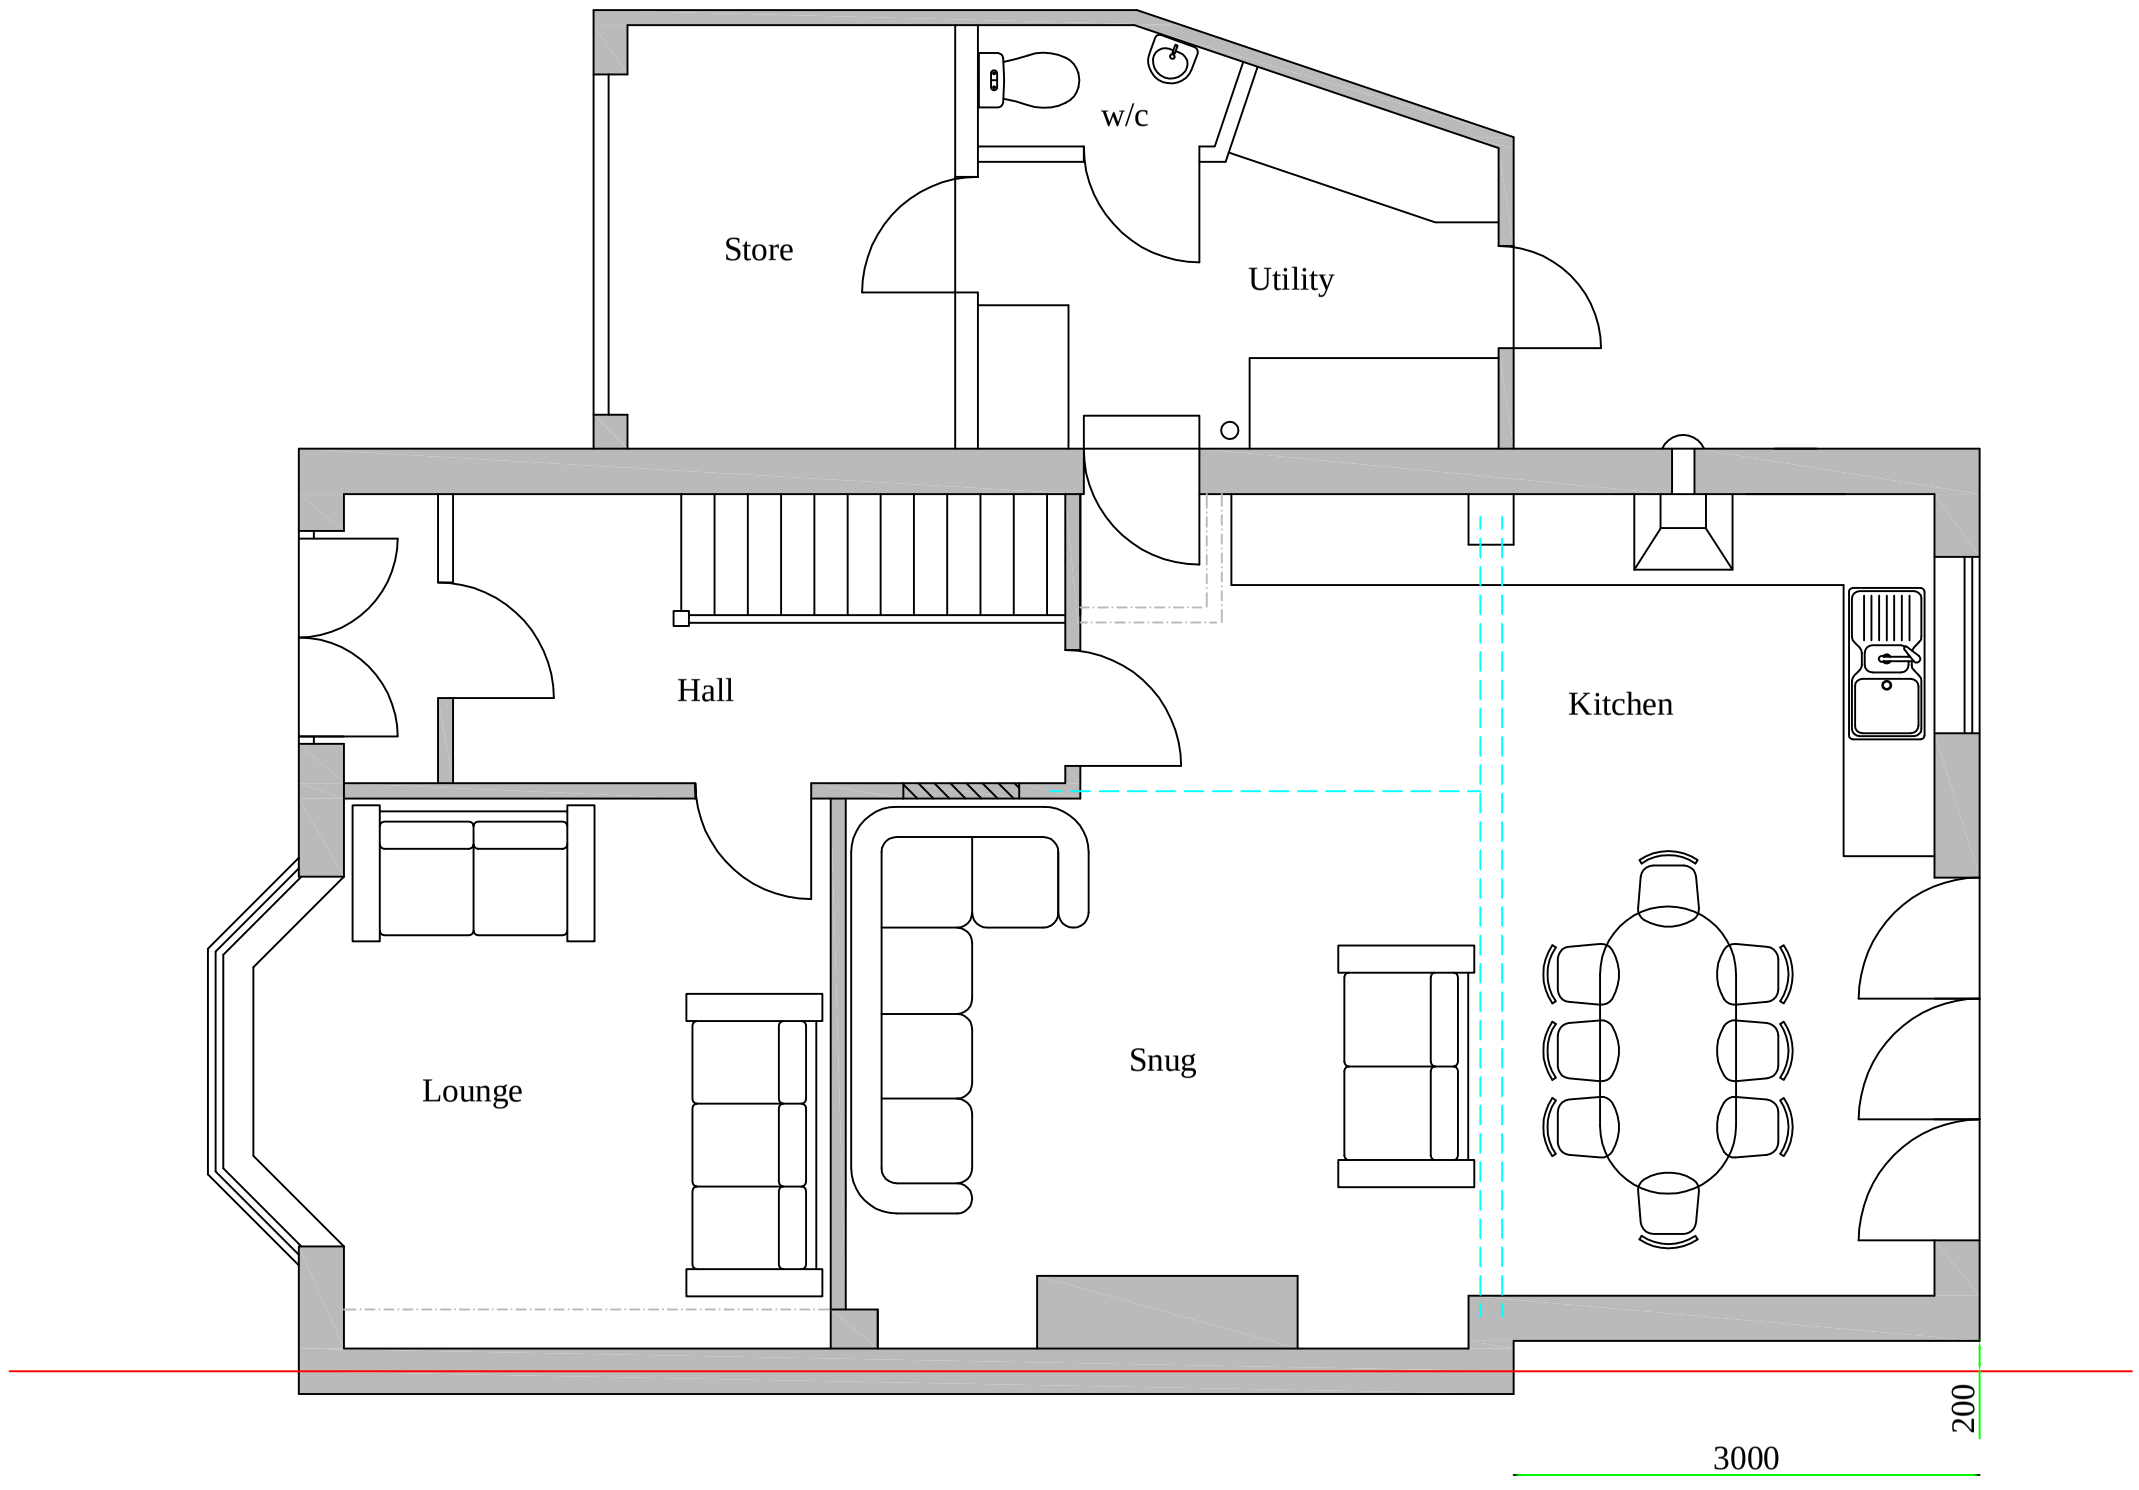


TITLE:- 32 VICARS ROAD, CHORLTON PROPOSED GROUND FLOOR	
SCALE 1: 50	DRG.NO. 072013/4
DATE MAY 2014	