
All dimensions to be as noted. Do not scale from this drawing. Report any discrepancies to the Architect / CA immediately. All Areas are approximate and use of these Areas for commercial purposes should include due allowance for variations inherent in design development and building processes. This drawing is the copyright and property of Hurd Rolland Partnership and must not be reproduced without prior written permission

Rev	Description	By	Chk	Date
-	ISSUED FOR PLANNING	MW	IG	

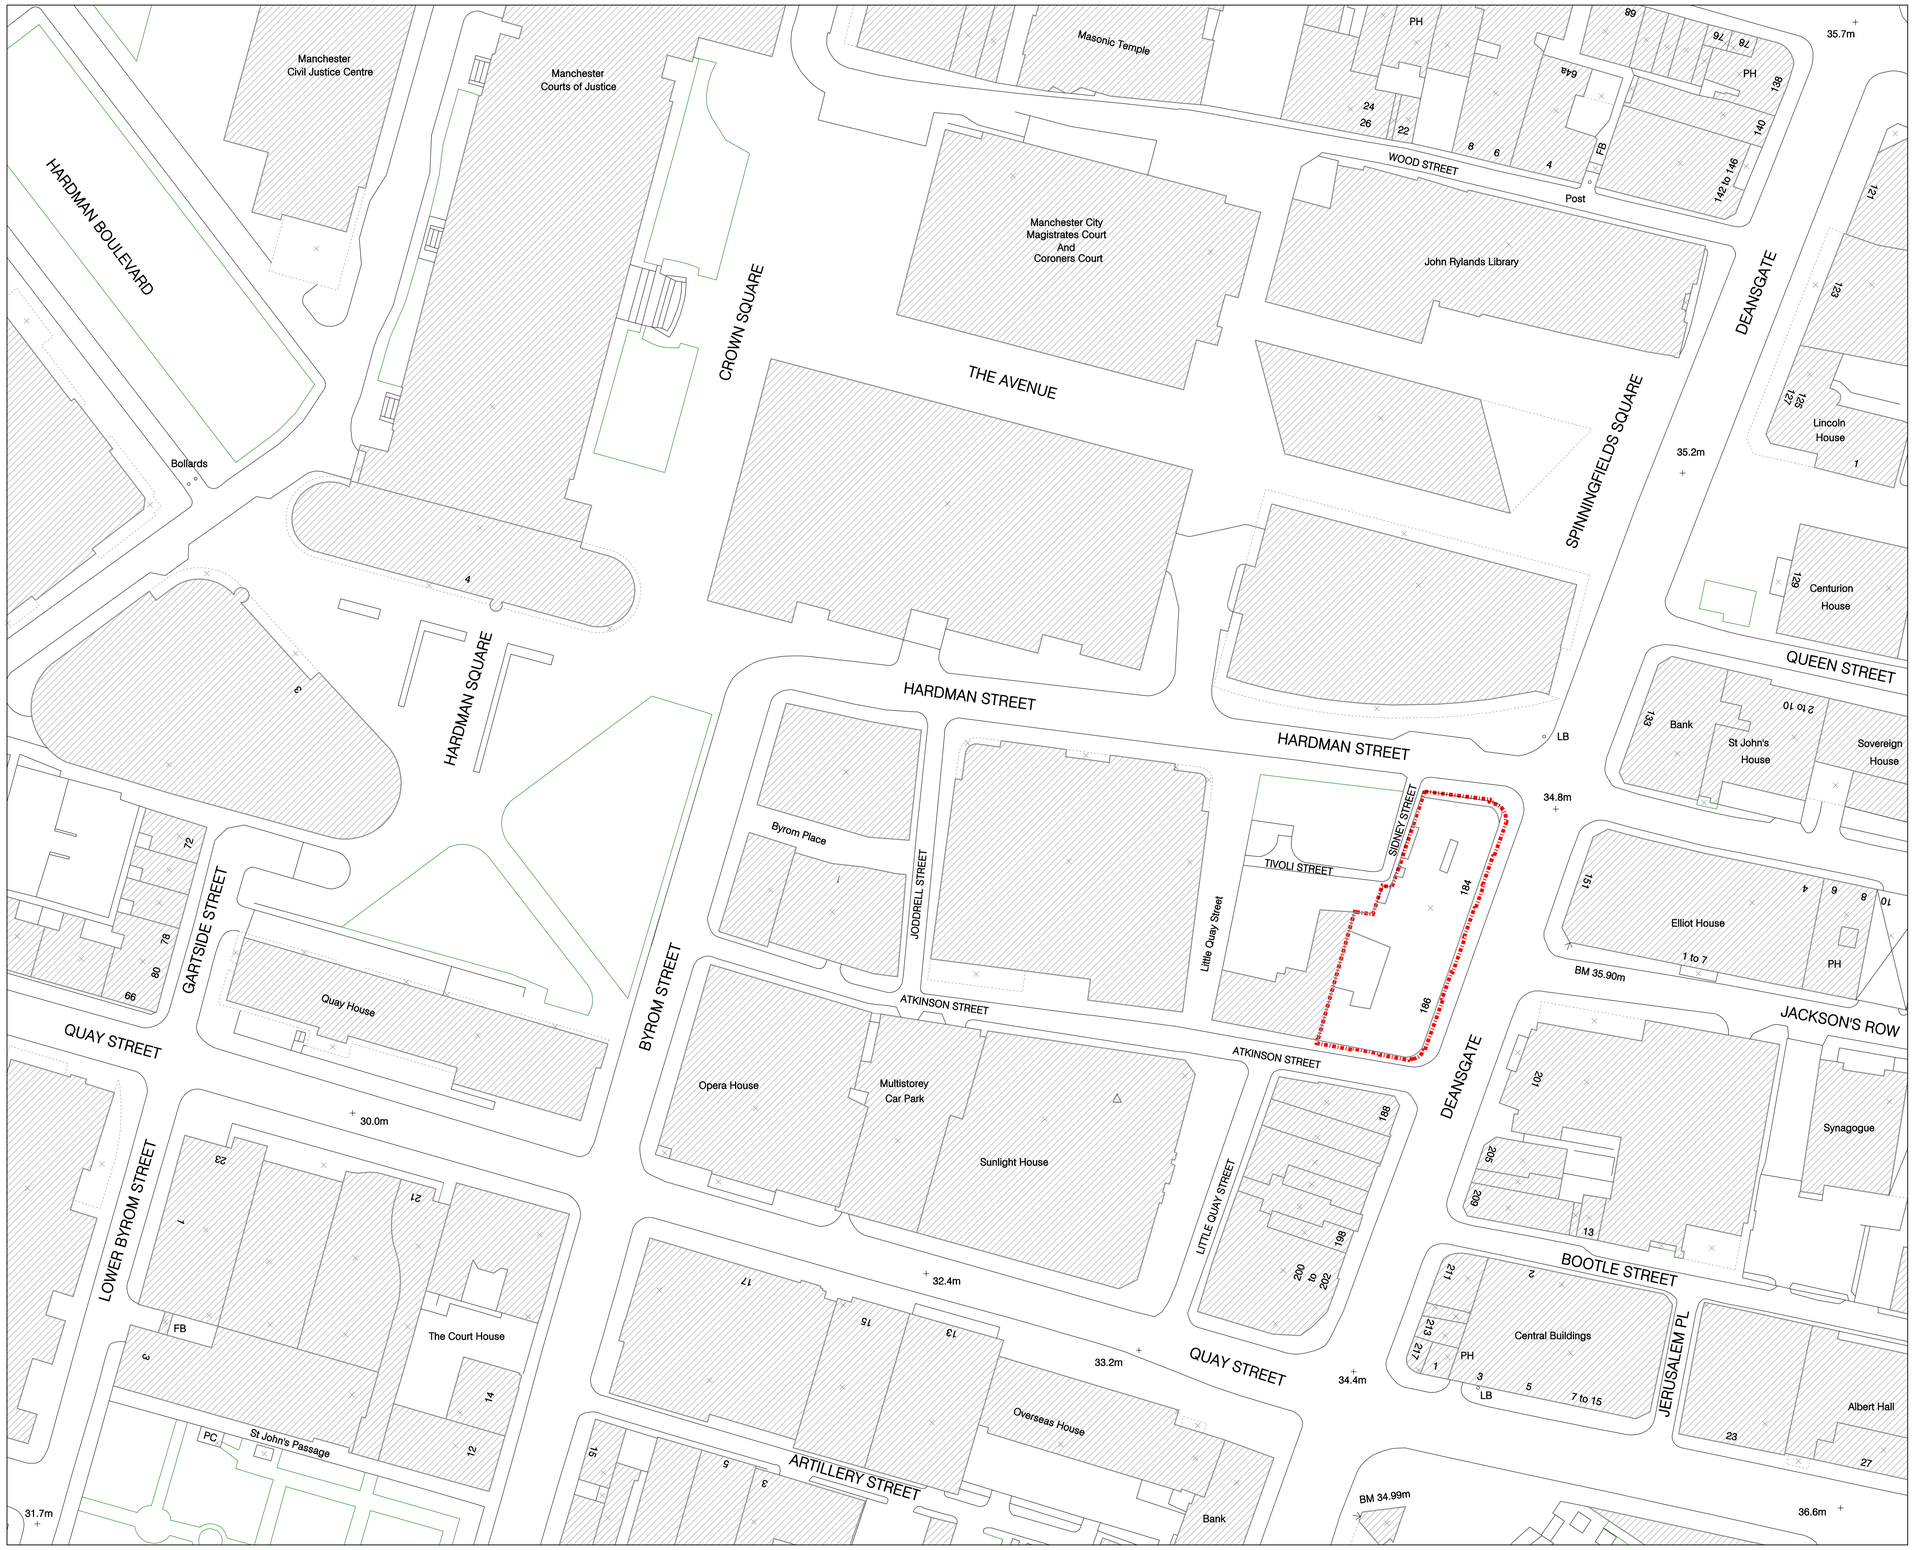

LEGEND:

Application Boundary

Existing Buildings

N

Project

184-186 DEANSGATE

for Henry Boot Developments Ltd

Title

LOCATION PLAN

Drawn: MW	Checked: CM	Approved: IG
Scale: 1:1250@A3	Date: 10.08.2010	Project No: M7105
Drawing No: L(00)01		Revision: .

ISSUED FOR PLANNING

hurdrolland Architects
© Hurd Rolland Partnership
Clocktor House, Riverside
New Bailey Street
Manchester M3 5AG
Tel: 0161 832 5322
Fax: 0161 832 5240