drawing number: SA69 - P02

revision	date	comments
-	-	-

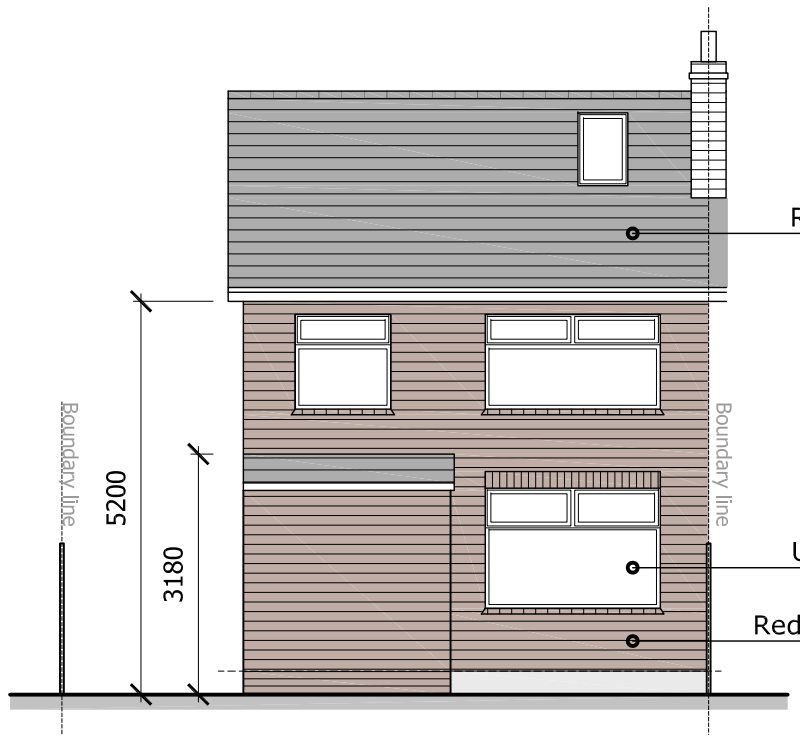

Existing Elevation B



Existing Elevation A

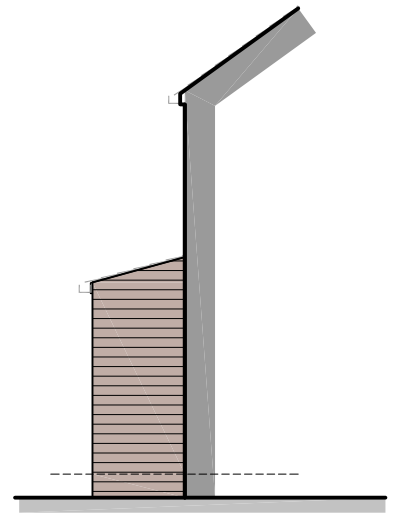

Existing Elevation C

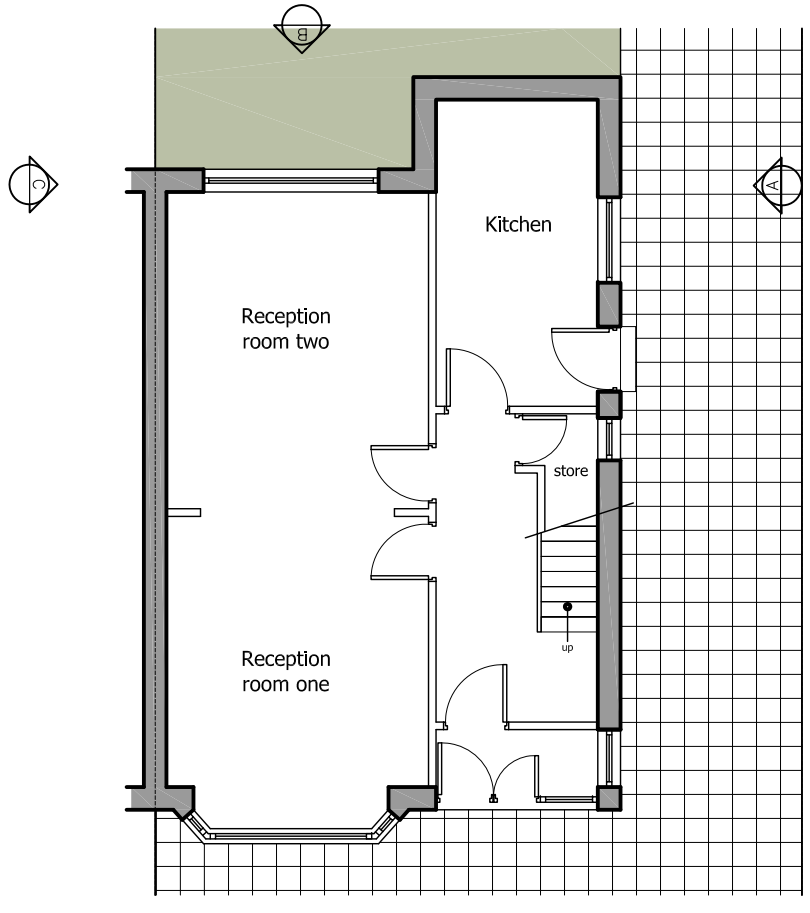

Existing ground floor plan

Notes:

This drawing set is for planning purposes only. Do not build from this drawing.

Job title: 66 Burnside Drive, Single storey rear extension

Site address: 66 Burnside Drive, Burnage, M19 2LZ

Drawing title: Existing drawings

scale: 1:100 @ A3

date: March 2014

drawn by: u.faruque

studio architekton

architecture ¬ design ¬ photography

t. 01282 787 457

e. architekton@hotmail.co.uk