
Do not scale from drawing, use figured dimensions & levels only. All dimensions & levels to be checked on site before commencing work and any discrepancies to be notified to C.A. immediately. If in doubt ask ?

ISO 9001 REGISTERED FIRM

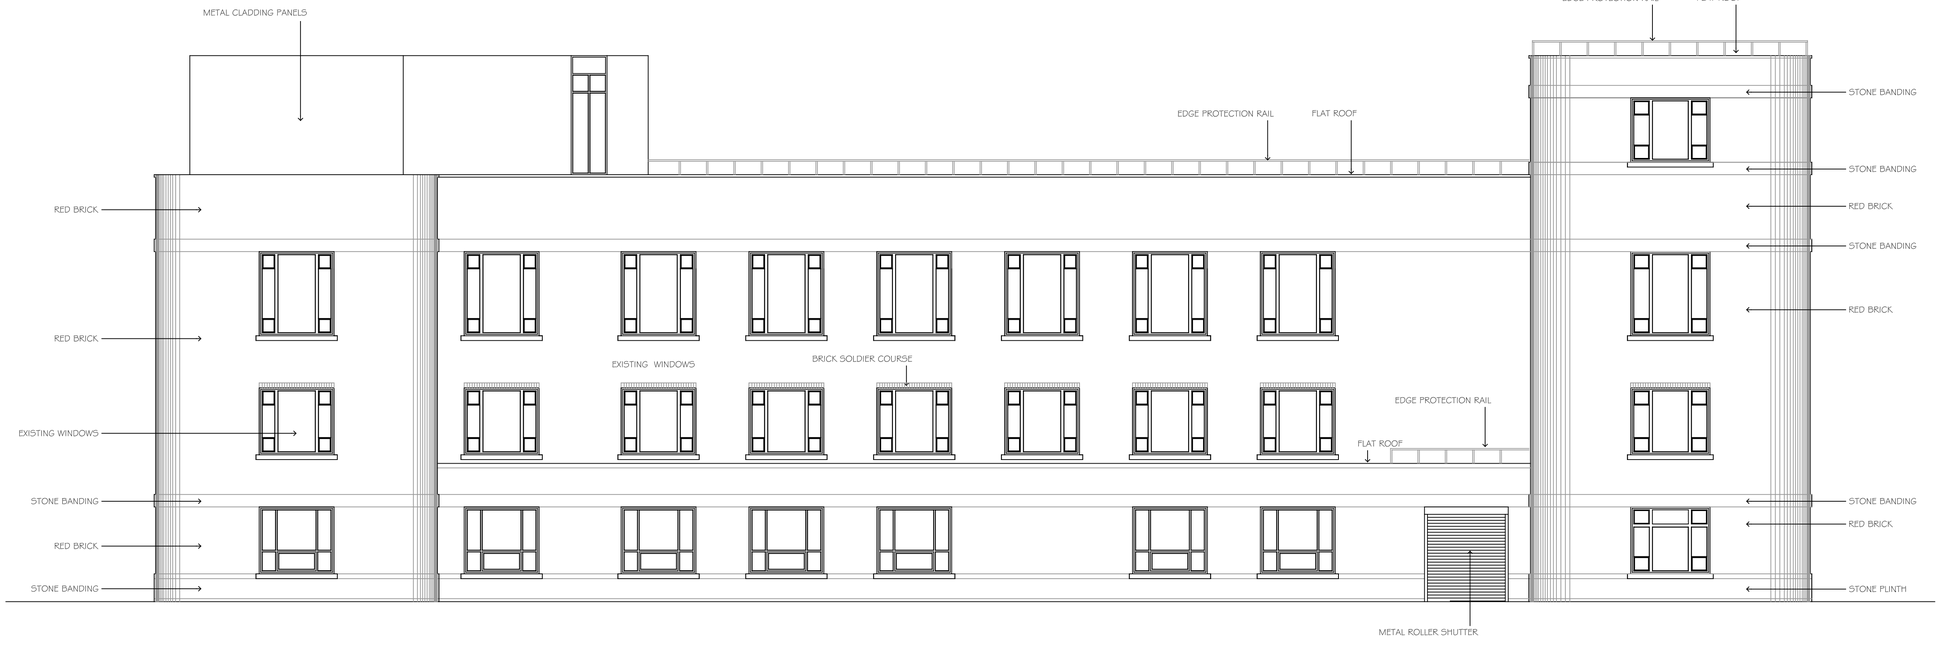

EXISTING EAST ELEVATION
SCALE 1:100



EXISTING WEST ELEVATION (HIGHER CAMBRIDGE STREET)
SCALE 1:100

rev	comments	initals	date
E	TENDER ISSUE	MEC	20.11
d	additional info for planners	mec	14.11
C	TENDER ISSUE - DRAFT	MEC	08.11
b	planning issue	mec	31.10
a	new external door added	mec	24.7

merseydesigngroup

architects
interior designers
strategy planners
quantity surveyors
cdm co-ordinators

Mersey Design Group Ltd
Cleveland House
41 Shaw Street
Liverpool L6 1HL

telephone:0151 207 9431
facsimile: 0151 207 9447
e: mdg@merseydesigngroup.co.uk
w: www.merseydesigngroup.co.uk

client
Central Manchester University Hospitals NHS Foundation Trust

project
Turner Dental Hospital Heat Source and Infrastructure Works
University of Manchester
Manchester

content
EXISTING EAST & WEST ELEVATIONS

scale	sheet	date	drawn by	checked
1:100	A1	20/11/13	MEC	MEC

project number	drawing number	rev
226-01	L(-)01	E

purpose of issue
Tender

Registered in England No. 2789605