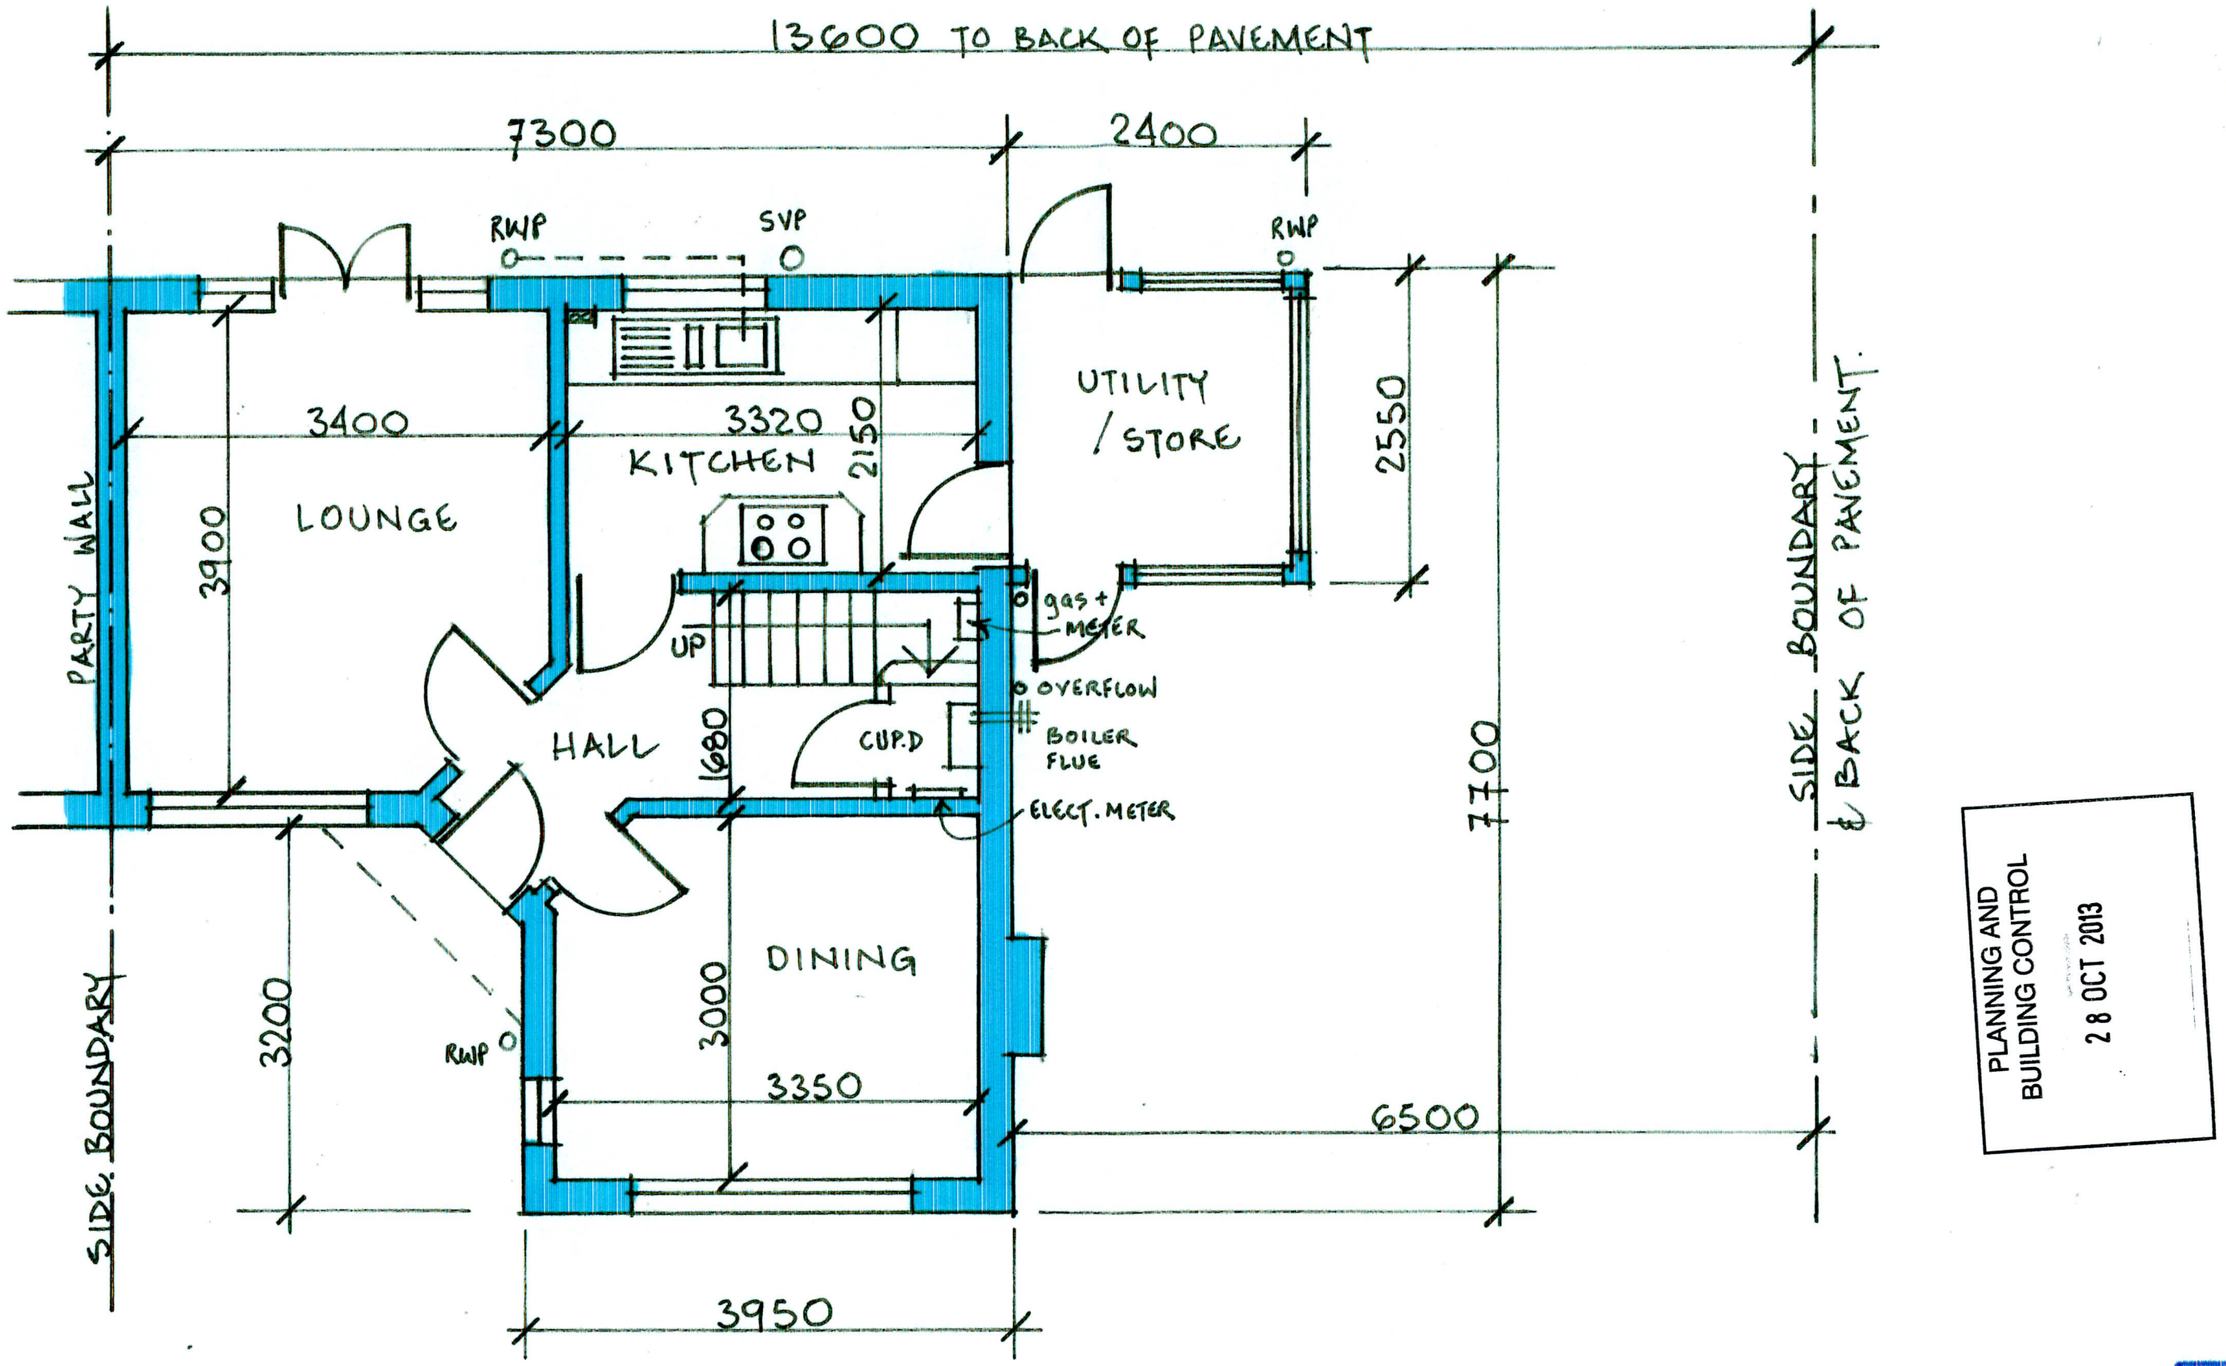

PLANNING AND
BUILDING CONTROL
2 8 OCT 2013

GROUND FLOOR PLAN ~ as existing

003

Proposed Side Extension	*Ground Floor Plan as existing*
2 Banstead Ave	**drg no.** AH/AK/003
Northenden	**scale** 1 : 50 @ A3
M22 4AQ	**date** Oct 2013