

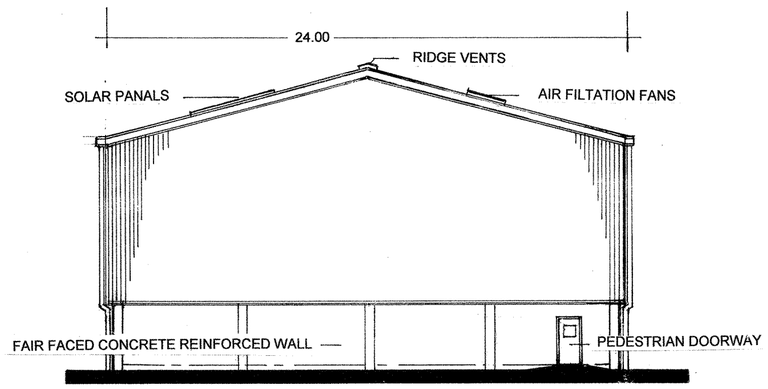


EASTERN ELEVATION

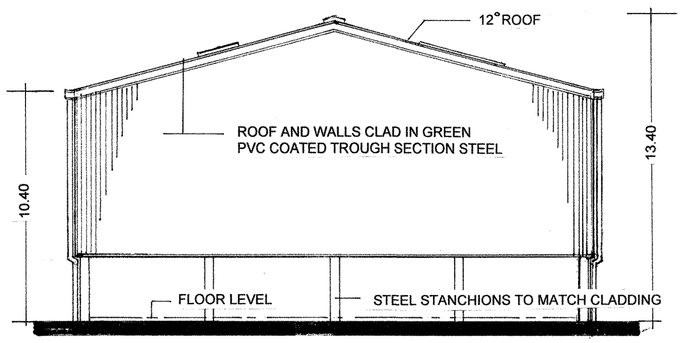

WESTERN ELEVATION

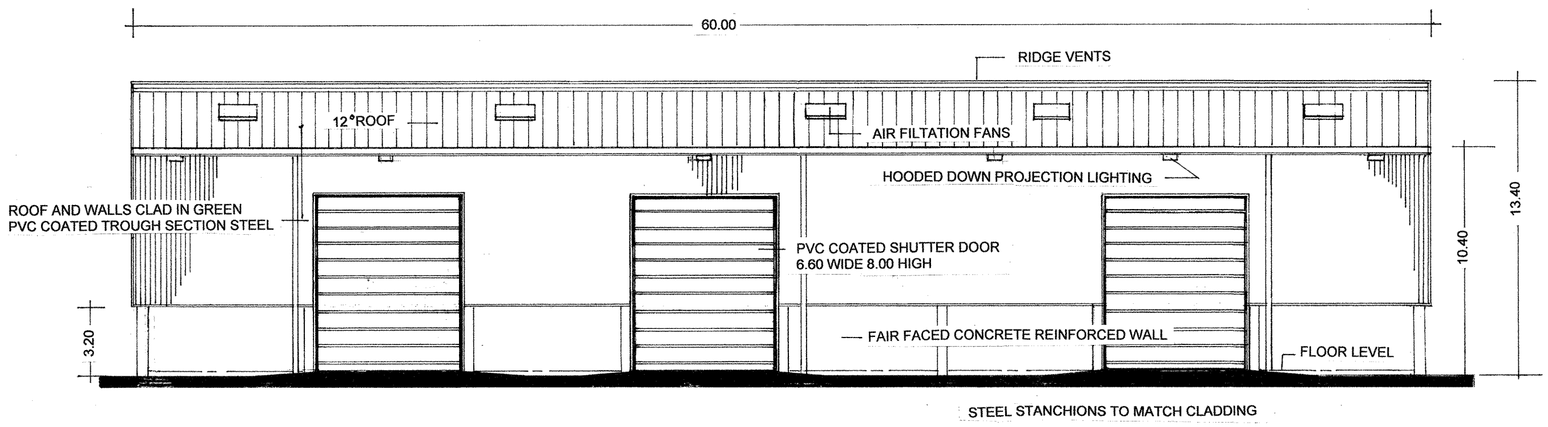

NORTHERN ELEVATION

Job Title
RONDIN ROAD TREATMENT
AND RECYCLING SITE

Drawing Title
DRY RECYCLING BUILDING
NORTHERN WESTERN AND
EASTERN ELEVATIONS

OakbayDesign
29 Bradford Road Eccles Manchester M30 9FF
Tel: +44 (0)161 707 0058 Fax: +44 (0)161 707 8105

Scale	Date
1 : 200 @ A2	AUGUST 2011
Drawing No. U265 – 203	Rev.

All dimensions must be checked on site and not scaled from this drawing