

Proposed South Elevation

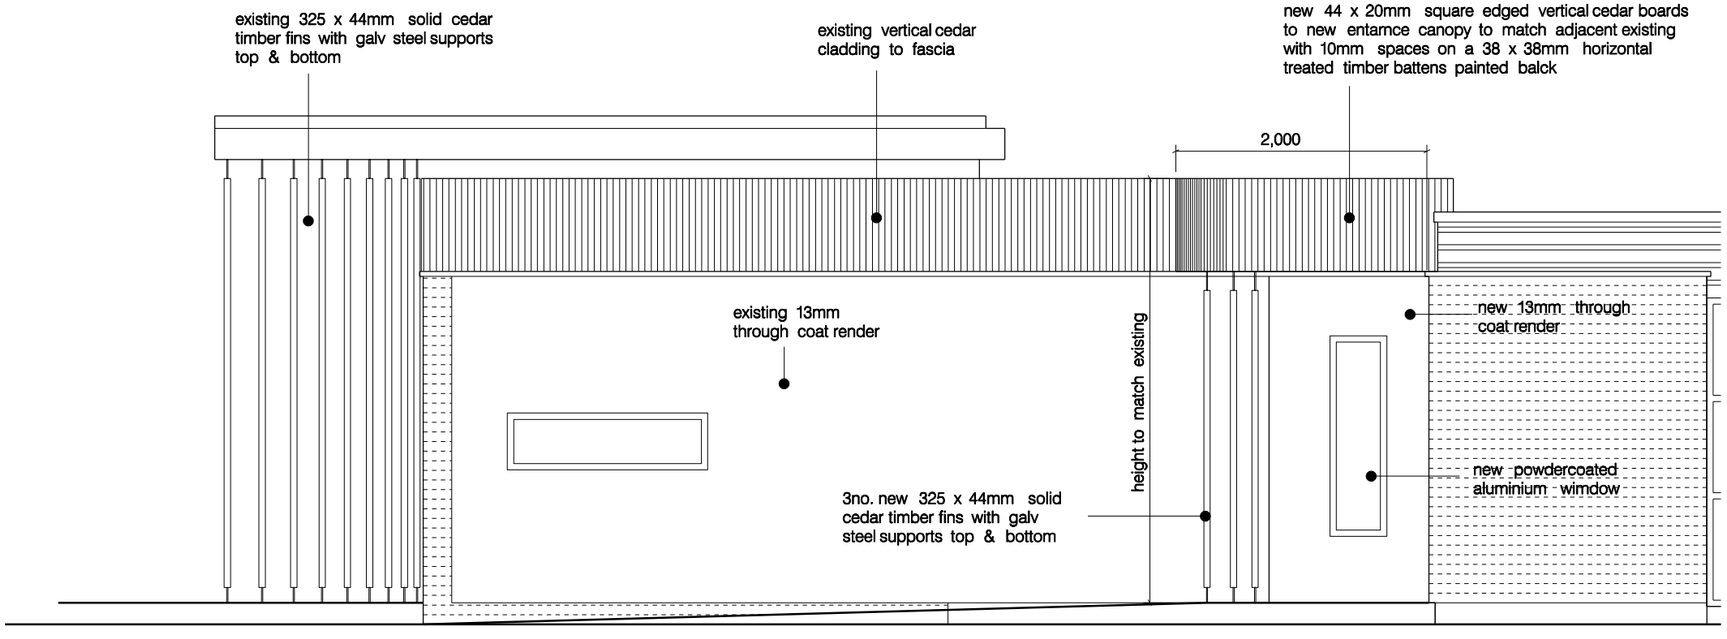

Proposed East Elevation

ORIGINAL DRAWING SIZE A3

Project

School of The Resurrection, Beswick
Extension and Adaptations to Entrance Lobby

Title

Proposed Elevations

Scale	Date
1 : 50 @ A3	March 2014
Drwg No 4636 / P06	Drawn

GREENHALGH and WILLIAMS

Architects and Building Surveyors

Bolton Office.
Darbyshire House
460 Manchester Road
Bolton
BL3 2NU
Tel : 01204 361024
Fax : 01204 380469

Dunstable Office.
Tel : 01582 475095
Fax : 01582 475335