
1. Ceramic/Porcelain tile (To be specified)
2. Brick to match existing
3. Windows to match existing
4. Aluminum windows colour TBC
5. Rainwater goods to match existing
6. Opaque glass
7. Non opening window
8. Stainless steel chimney

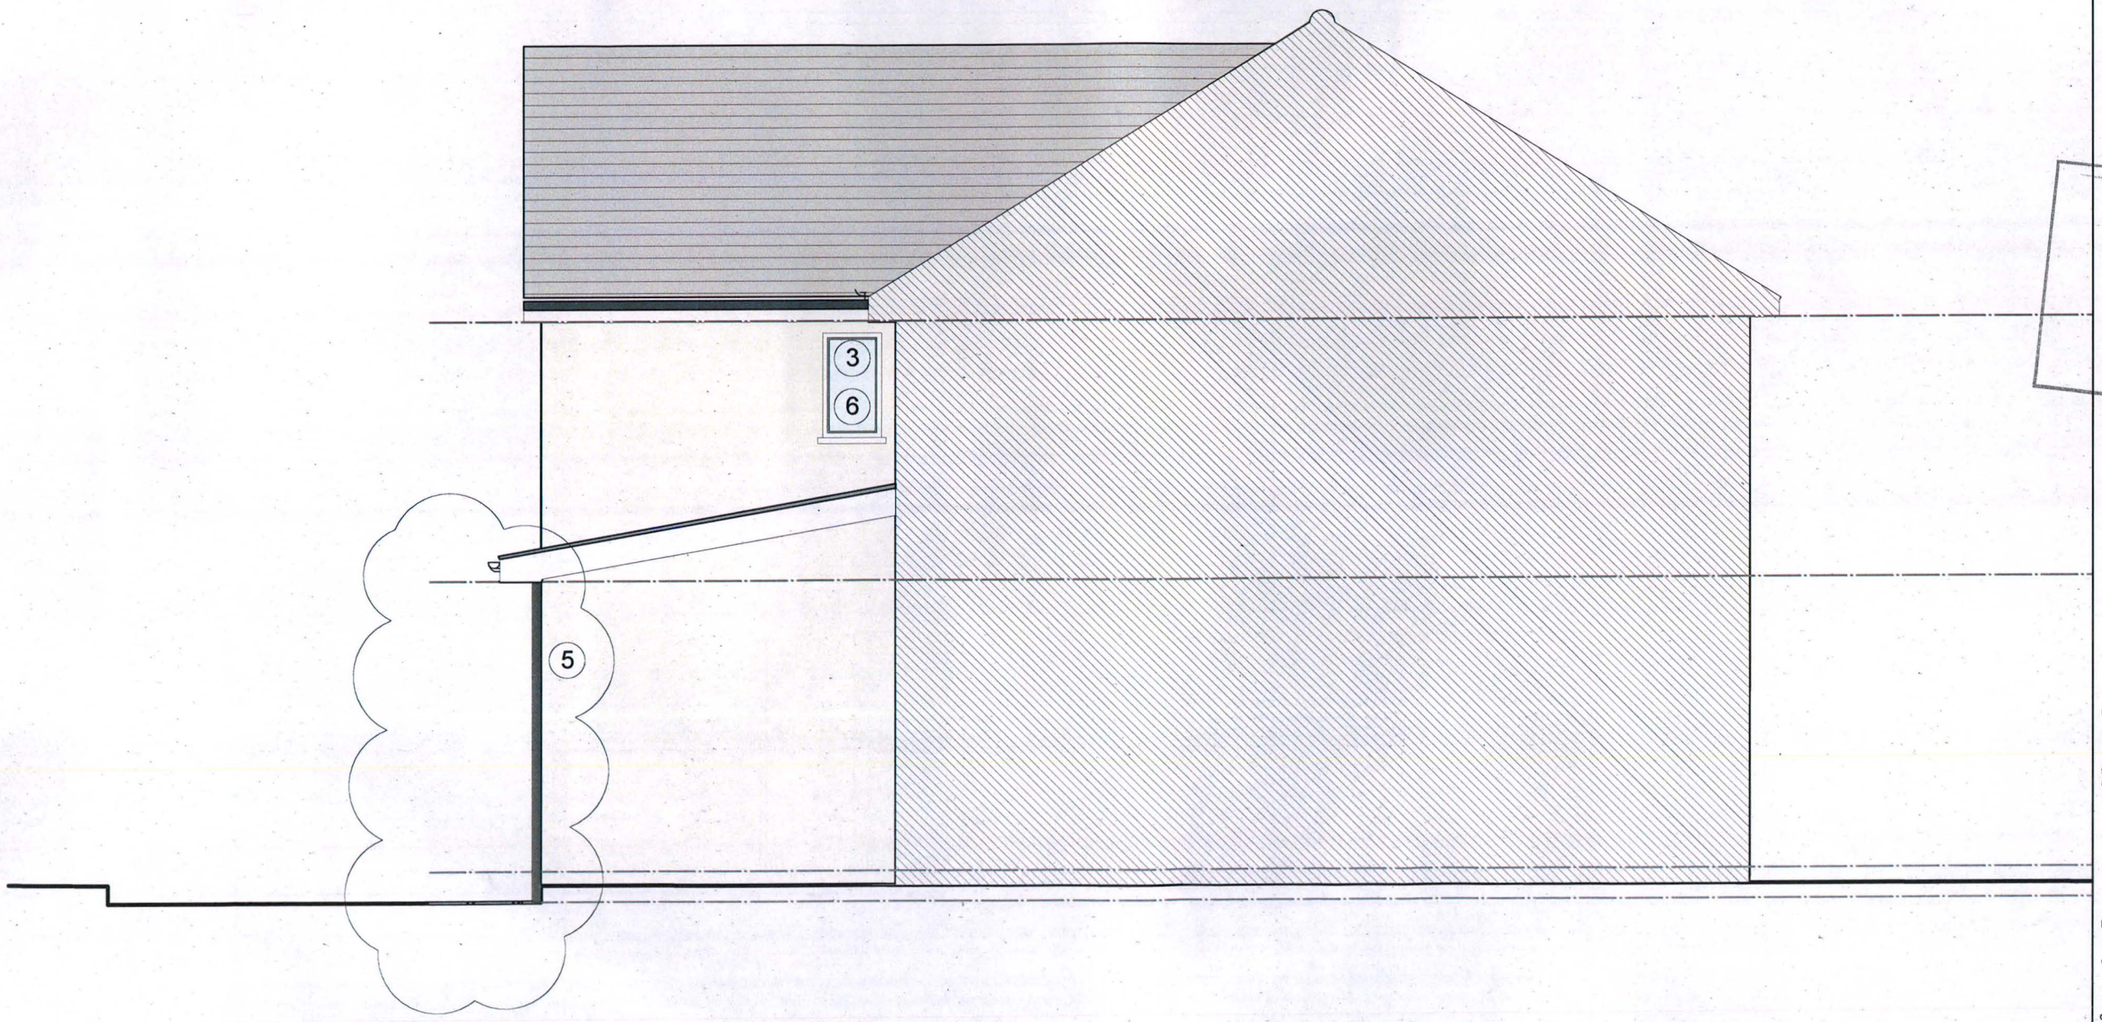

Design and drawings are the copyright of architecture:m.

Written permission must be sought before duplication

Any discrepancy found between information given on this drawing and that given elsewhere or recorded on site shall be notified immediately to the project architect in writing

Do not scale from this drawing or derive dimensions from digital media

All dimensions are to be checked prior to works commencing on site. Please note neighbouring homes have not been surveyed. Information is from Ordance Survey, and from mirroring the cleints property. Work on boundaries etc is subject to Party Wall Agreements etc

Rev:	Date:	By:	Note:
A	11.02.13	DIR	Deletion of window
B	13.05.14	PJL	Overhang removed

Status Key
S: Survey
F: Feasibility
P: Planning
D: Detailed Detail
T: Tender
C: Construction
B: As Built

PLANNING AND BUILDING CONTROL
29 MAY 2014


architecture:m
RIBA
Chartered Architects
a: 3rd floor,
hilton house
26-28 hilton street,
manchester,
m1 2eh
t: +44 [0] 161 237 3324
e: mail@architecturem.co.uk

p: Montcliffe Crescent
d: West Elev

d: 13.12.12
s: 1:50@A3
db: DIR

n: project: 318 • drawing: 260 • status: P • rev: B

1. Ceramic/Porcelain tile (To be specified)
2. Brick to match existing
3. Windows to match existing
4. Aluminum windows colour TBC
5. Rainwater goods to match existing
6. Opaque glass
7. Non opening window
8. Stainless steel chimney

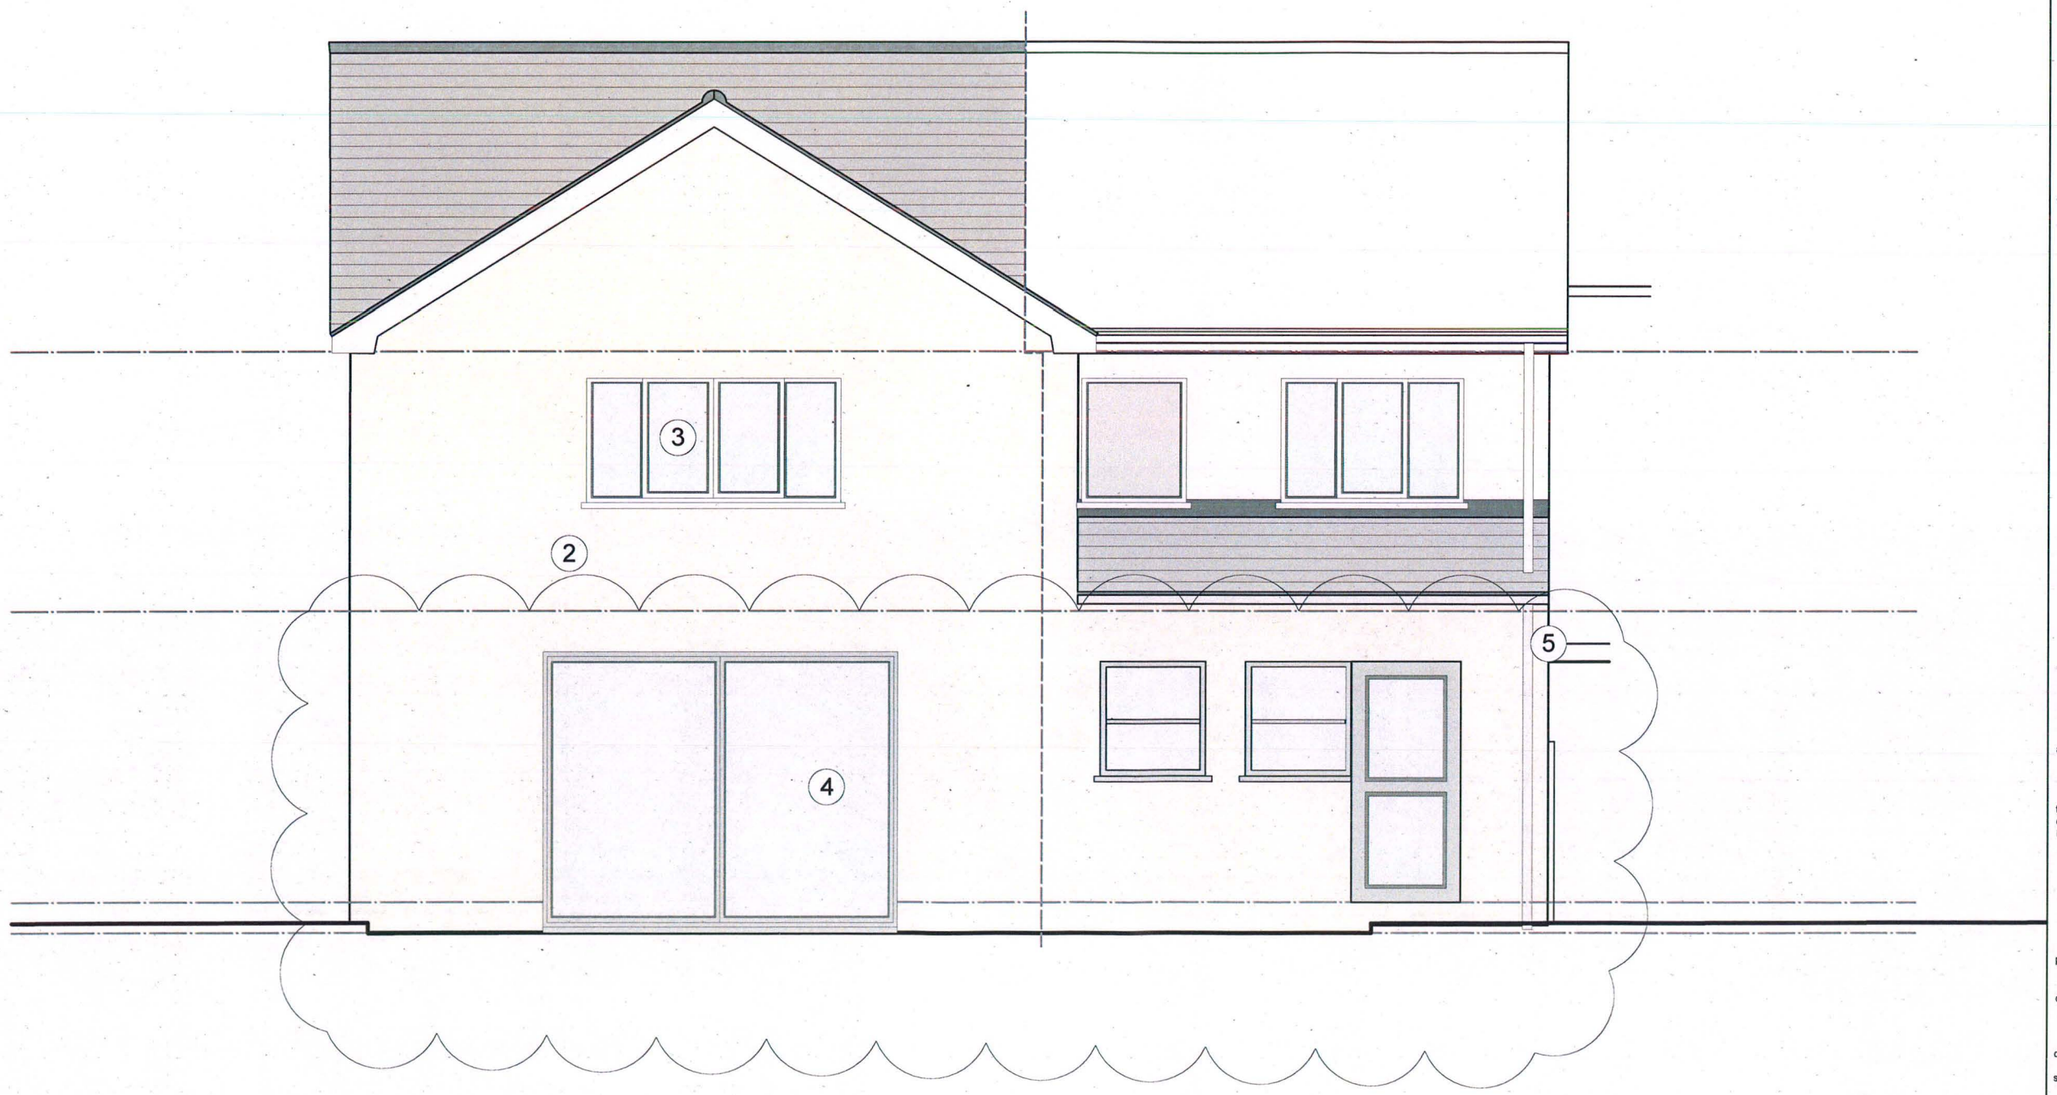

Design and drawings are the copyright of architecture:m.

Written permission must be sought before duplication

Any discrepancy found between information given on this drawing and that given elsewhere or recorded on site shall be notified immediately to the project . architect in writing

Do not scale from this drawing or derive dimensions from digital media

All dimensions are to be checked prior to works commencing on site. Please note neighbouring homes have not been surveyed. Information is from Ordance Survey, and from mirroring the cleints property. Work on boundaries etc is subject to Party Wall Agreements etc

Rev:	Date:	By:	Note:
A	18.03.13	DIR	Rooflights
B	13.05.14	PJL	Lounge Ext. Overhang removed Tiles removed

Status Key
S: Survey
F: Feasibility
P: Planning
D: Detailed Detail
T: Tender
C: Construction
B: As Built


architecture:m
RIBA
Chartered Architects
a: 3rd floor,
hilton house
26-28 hilton street,
manchester,
m1 2eh
t: +44 (0) 161 237 3324
e: mail@architecturem.co.uk

p: Montcliffe Crescent
d: North Elev

d: 29.11.12
s: 1:50@A3
db: DIR

n: project: 318 • drawing: 257 • status: P • rev: B

1. Ceramic/Porcelain tile (To be specified)
2. Brick to match existing
3. Windows to match existing
4. Aluminum windows colour TBC
5. Rainwater goods to match existing
6. Opaque glass
7. Non opening window
8. Stainless steel chimney

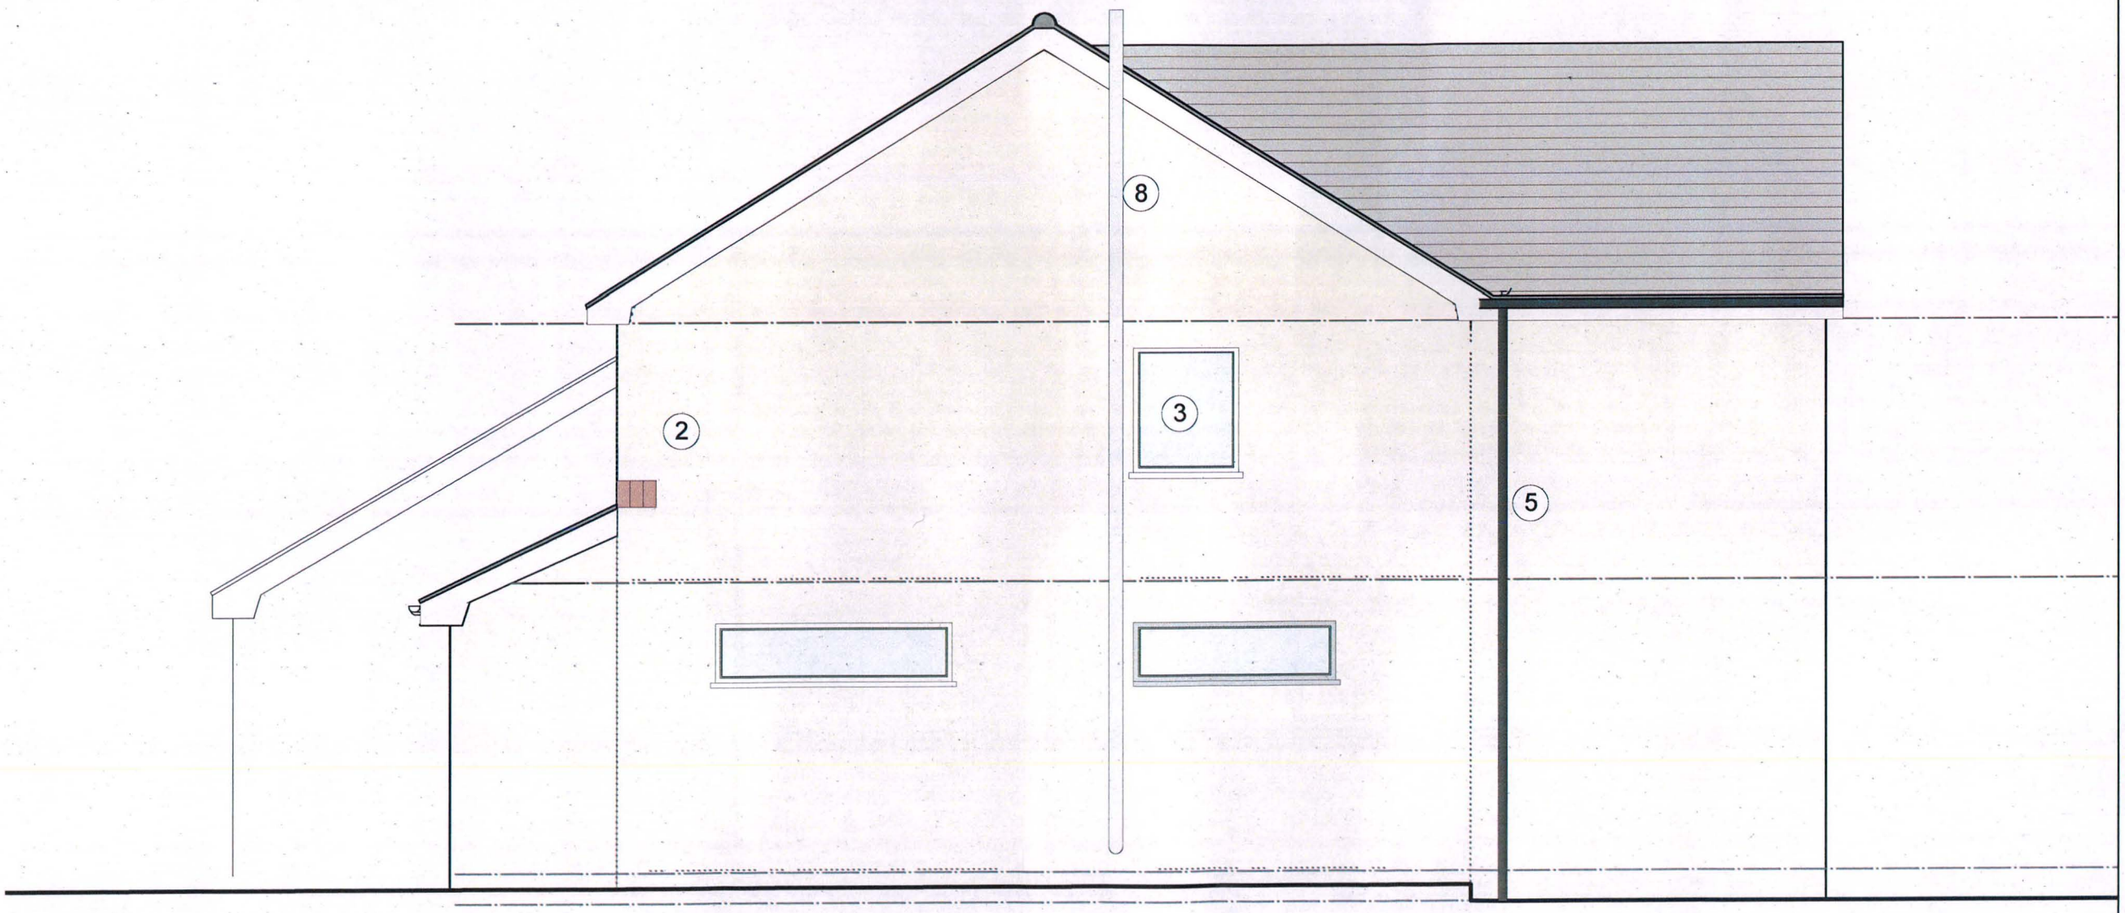

Design and drawings are the copyright of architecture:m.

Written permission must be sought before duplication

Any discrepancy found between information given on this drawing and that given elsewhere or recorded on site shall be notified immediately to the project architect in writing

Do not scale from this drawing or derive dimensions from digital media

All dimensions are to be checked prior to works commencing on site. Please note neighbouring homes have not been surveyed. Information is from Ordance Survey, and from mirroring the cleints property. Work on boundaries etc is subject to Party Wall Agreements etc

Rev:	Date:	By:	Note:
A	18.03.13	DIR	Chimney
B	13.05.14	PJL	Lounge Ext. Overhang removed Tiles removed

Status Key
S: Survey
F: Feasibility
P: Planning
D: Detailed Detail
T: Tender
C: Construction
B: As Built

architecture:m
RIBA
Chartered Architects
a: 3rd floor,
hilton house
26-28 hilton street,
manchester,
m1 2eh
t: +44 [0] 161 237 3324
e: mail@architecturem.co.uk

p: Montcliffe Crescent
d: East Elev


d: 29.11.12

s: 1:50@A3

db: DIR

n: project: 318 • drawing: 256 • status: P • rev: B

1. Ceramic/Porcelain tile (To be specified)
2. Brick to match existing
3. Windows to match existing
4. Aluminum windows colour TBC
5. Rainwater goods to match existing
6. Opaque glass
7. Non opening window
8. Stainless steel chimney

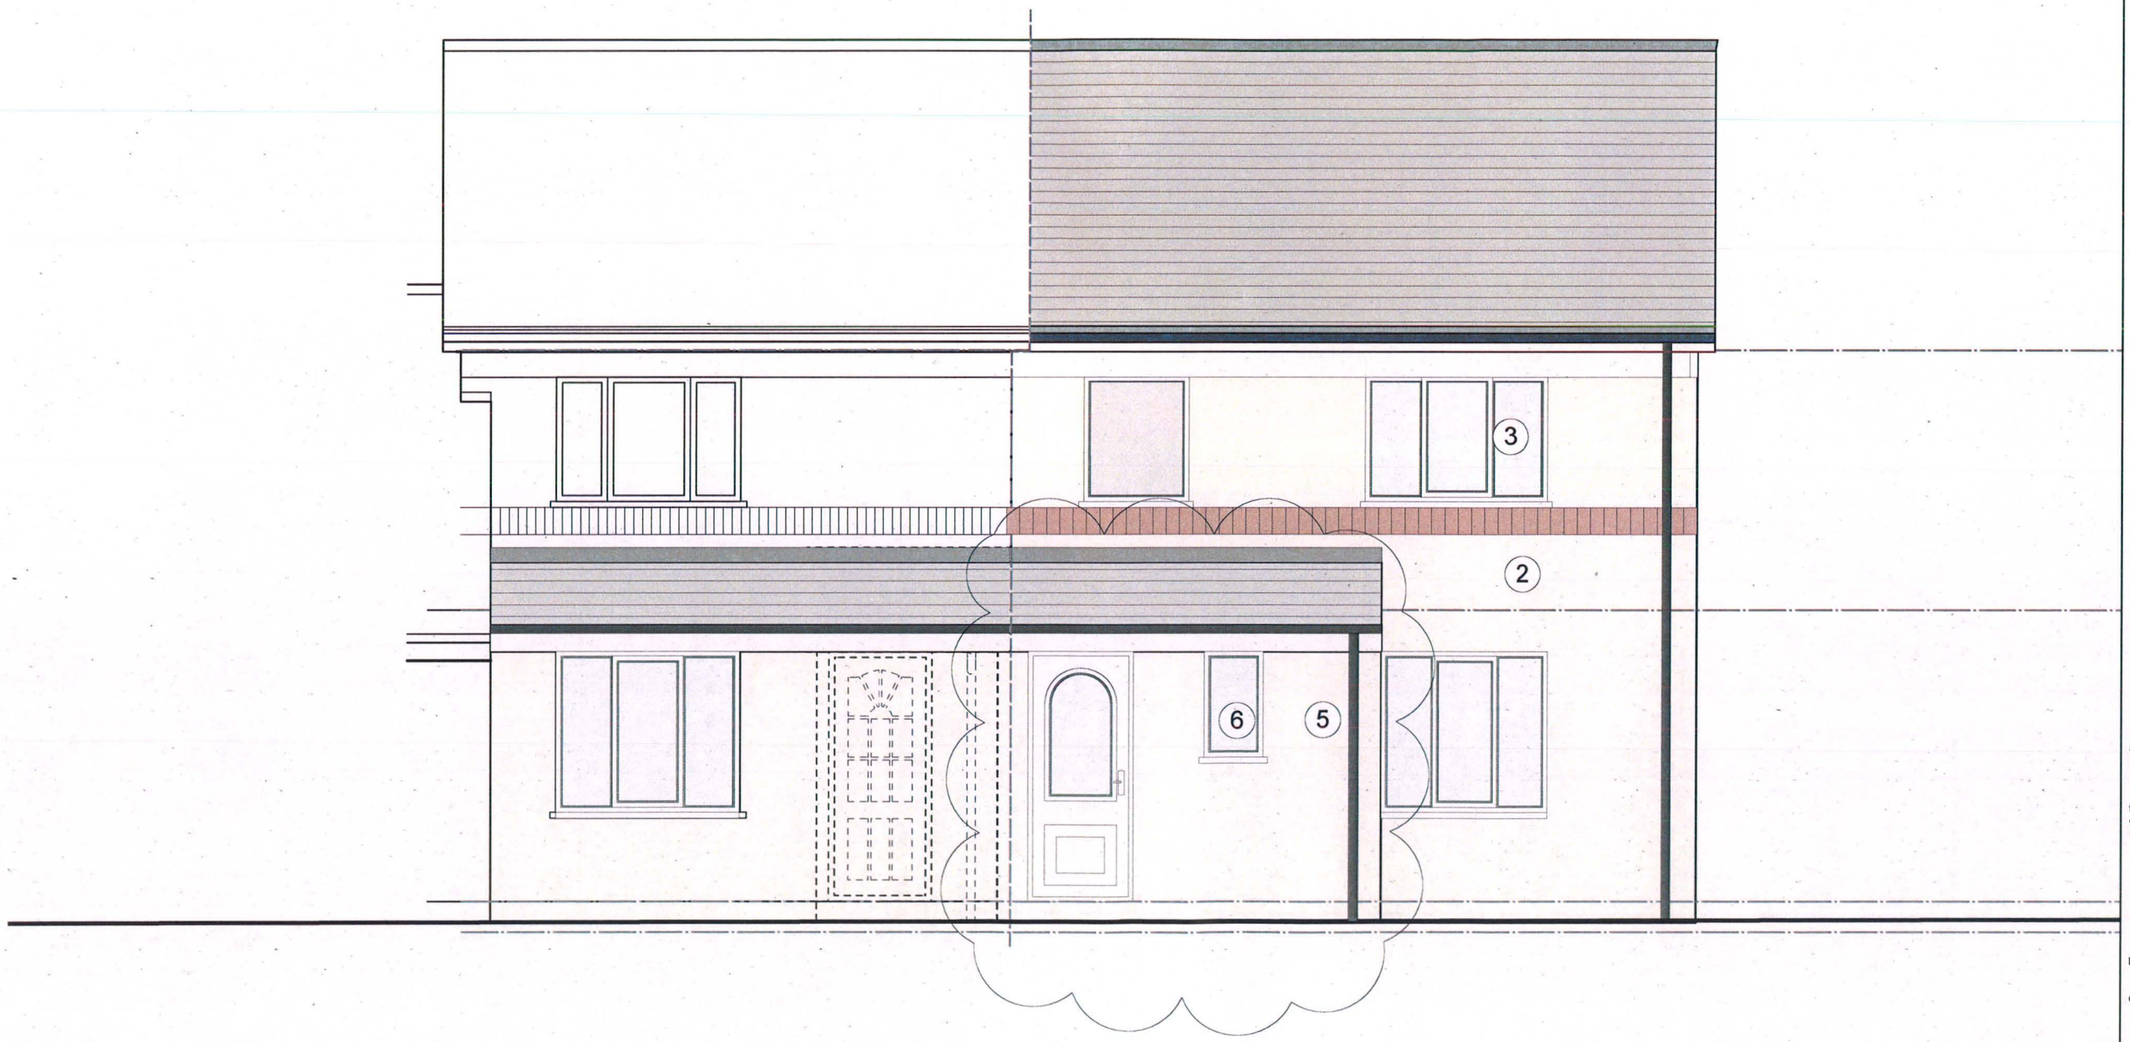

Design and drawings are the copyright of architecture:m.

Written permission must be sought before duplication

Any discrepancy found between information given on this drawing and that given elsewhere or recorded on site shall be notified immediately to the project architect in writing

Do not scale from this drawing or derive dimensions from digital media

All dimensions are to be checked prior to works commencing on site. Please note neighbouring homes have not been surveyed. Information is from Ordance Survey, and from mirroring the cleints property. Work on boundaries etc is subject to Party Wall Agreements etc

Rev:	Date:	By:	Note:
A	24.04.13	DIR	Loung ext
B	13.05.14	PJL	Loung ext

Status Key
S: Survey
F: Feasibility
P: Planning
D: Detailed Detail
T: Tender
C: Construction
B: As Built

architecture:m
RIBA
Chartered Architects
a: 3rd floor,
hilton house
26-28 hilton street,
manchester,
m1 2eh
t: +44 [0] 161 237 3324
e: mail@architecturem.co.uk


p: Montcliffe Crescent
d: South Elev

d: 29.11.12

s: 1:50@A3

db: DIR

n: project: 318 • drawing: 255 • status: P • rev: B

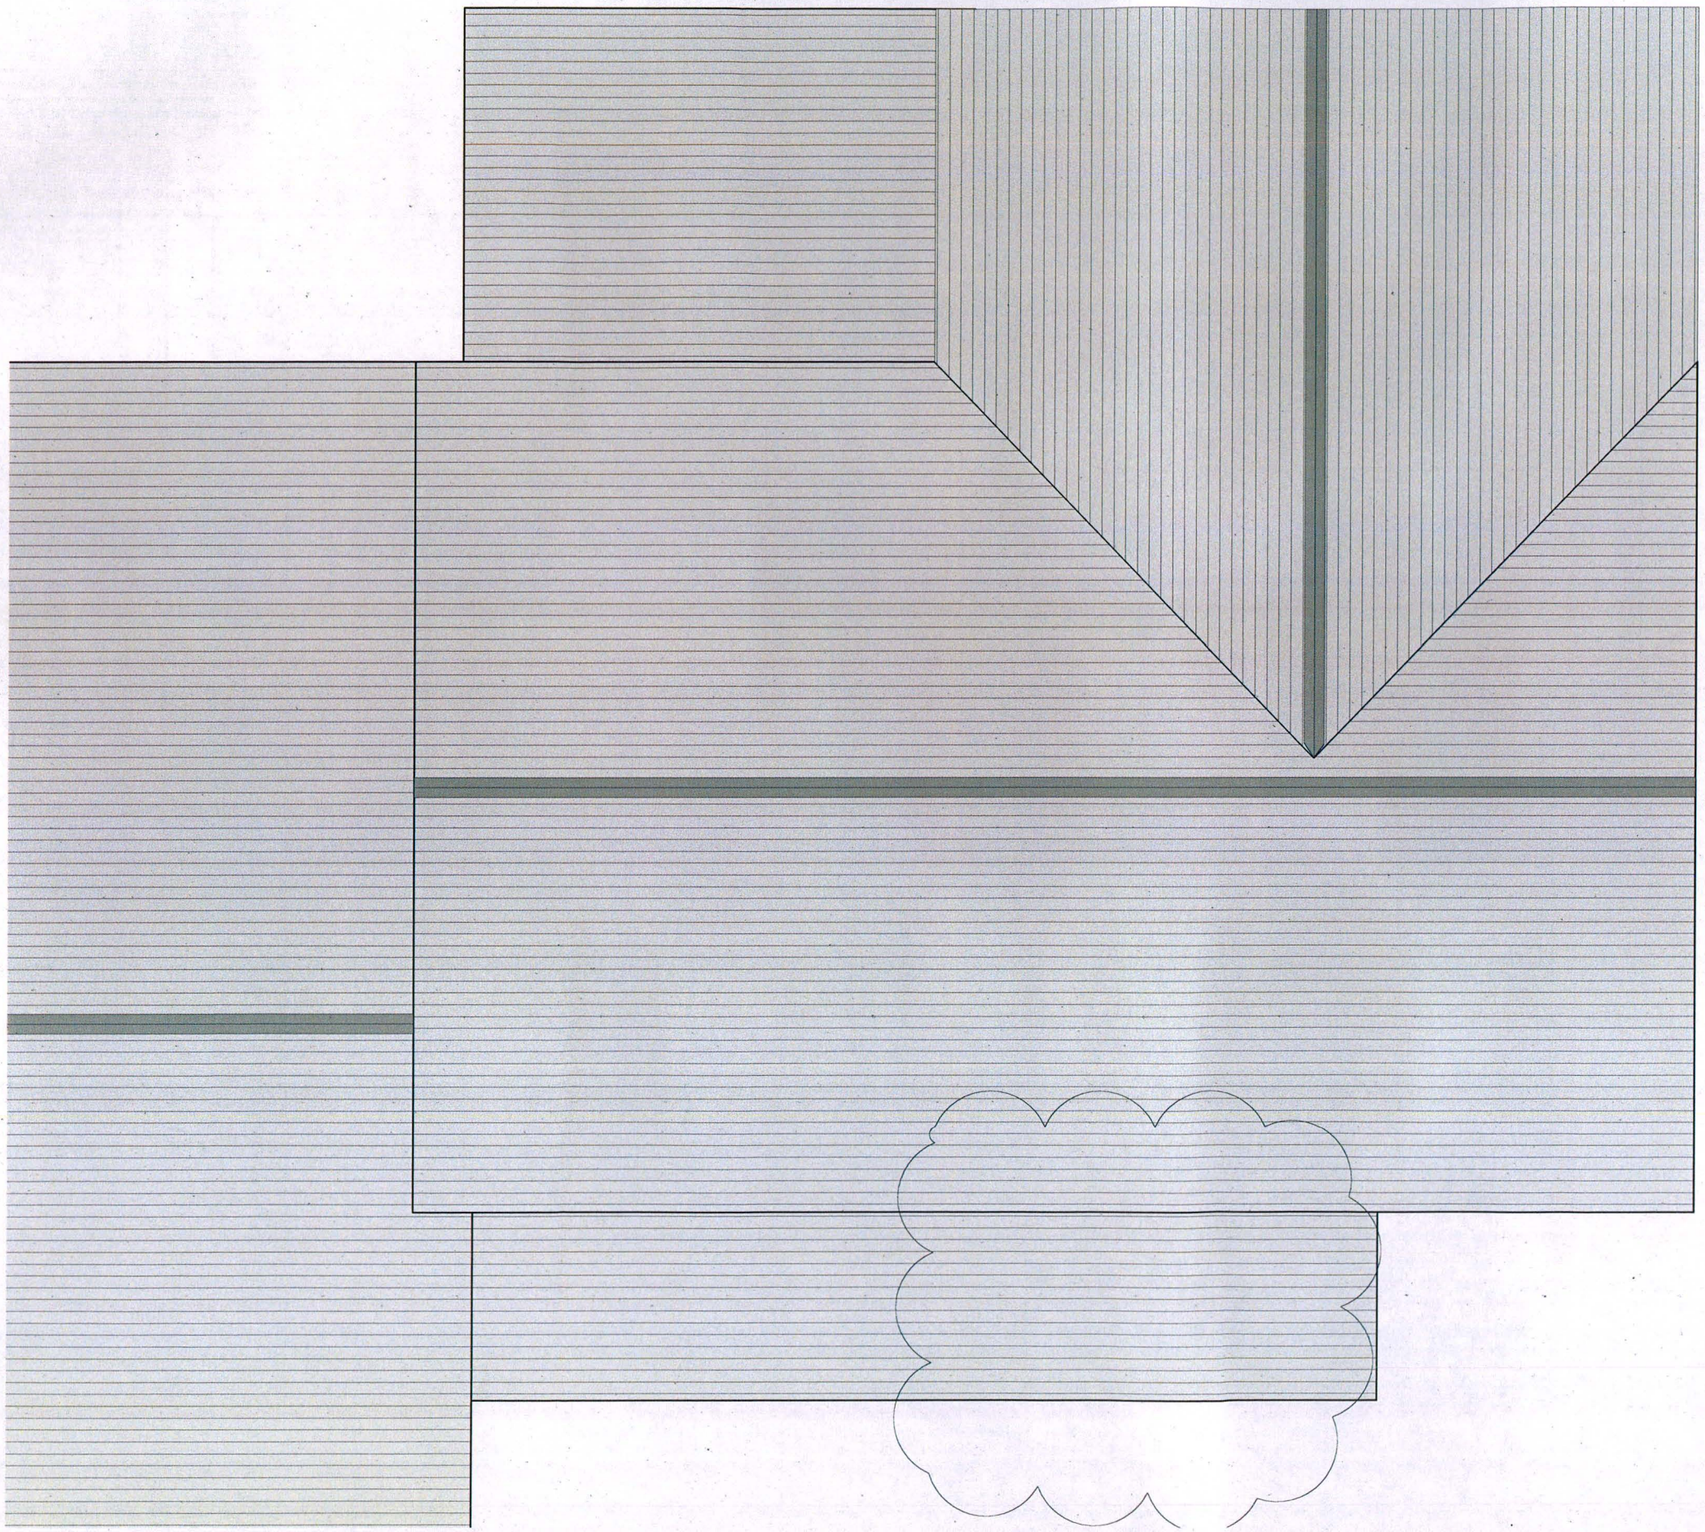

Design and drawings are the copyright of architecture:m.

Written permission must be sought before duplication

Any discrepancy found between information given on this drawing and that given elsewhere or recorded on site shall be notified immediately to the project architect in writing

Do not scale from this drawing or derive dimensions from digital media

All dimensions are to be checked prior to works commencing on site. Please note neighbouring homes have not been surveyed. Information is from Ordance Survey, and from mirroring the cleints property. Work on boundaries etc is subject to Party Wall Agreements etc

Rev:	Date:	By:	Note:
A	24.04.13	DIR	Loung ext
B	13.05.14	PJL	Lounge Ext. Parapet removed

Status Key
S: Survey
F: Feasibility
P: Planning
D: Detailed Detail
T: Tender
C: Construction
B: As Built

architecture:m
RIBA
Chartered Architects
a: 3rd floor,
hilton house
26-28 hilton street,
manchester,
m1 2eh
t: +44 [0] 161 237 3324
e: mail@architecturem.co.uk

p: Montcliffe Crescent
d: Roof

d: 29.11.12
s: 1:50@A3
db: DIR
n:

project: 318 • drawing: 254 • status: P • rev: B



Design and drawings are the copyright of architecture:m.

Written permission must be sought before duplication

Any discrepancy found between information given on this drawing and that given elsewhere or recorded on site shall be notified immediately to the project architect in writing

Do not scale from this drawing or derive dimensions from digital media

All dimensions are to be checked prior to works commencing on site. Please note neighbouring homes have not been surveyed. Information is from Ordance Survey, and from mirroring the cleints property. Work on boundaries etc is subject to Party Wall Agreements etc

Rev:	Date:	By:	Note:
A	24.04.13	DIR	Loung ext
B	13.05.14	PJL	Lounge Ext. Parapet removed


Status Key
S: Survey
F: Feasibility
P: Planning
D: Detailed Detail
T: Tender
C: Construction
B: As Built

architecture:m
RIBA
Chartered Architects
a: 3rd floor,
hilton house
26-28 hilton street,
manchester,
m1 2eh
t: +44 [0] 161 237 3324
e: mail@architecturem.co.uk

p: Montcliffe Crescent
d: FF Plan opt

d: 29.11.12
s: 1:50@A3
db: DIR
n:

project: 318 • drawing: 253 • status: P • rev: B

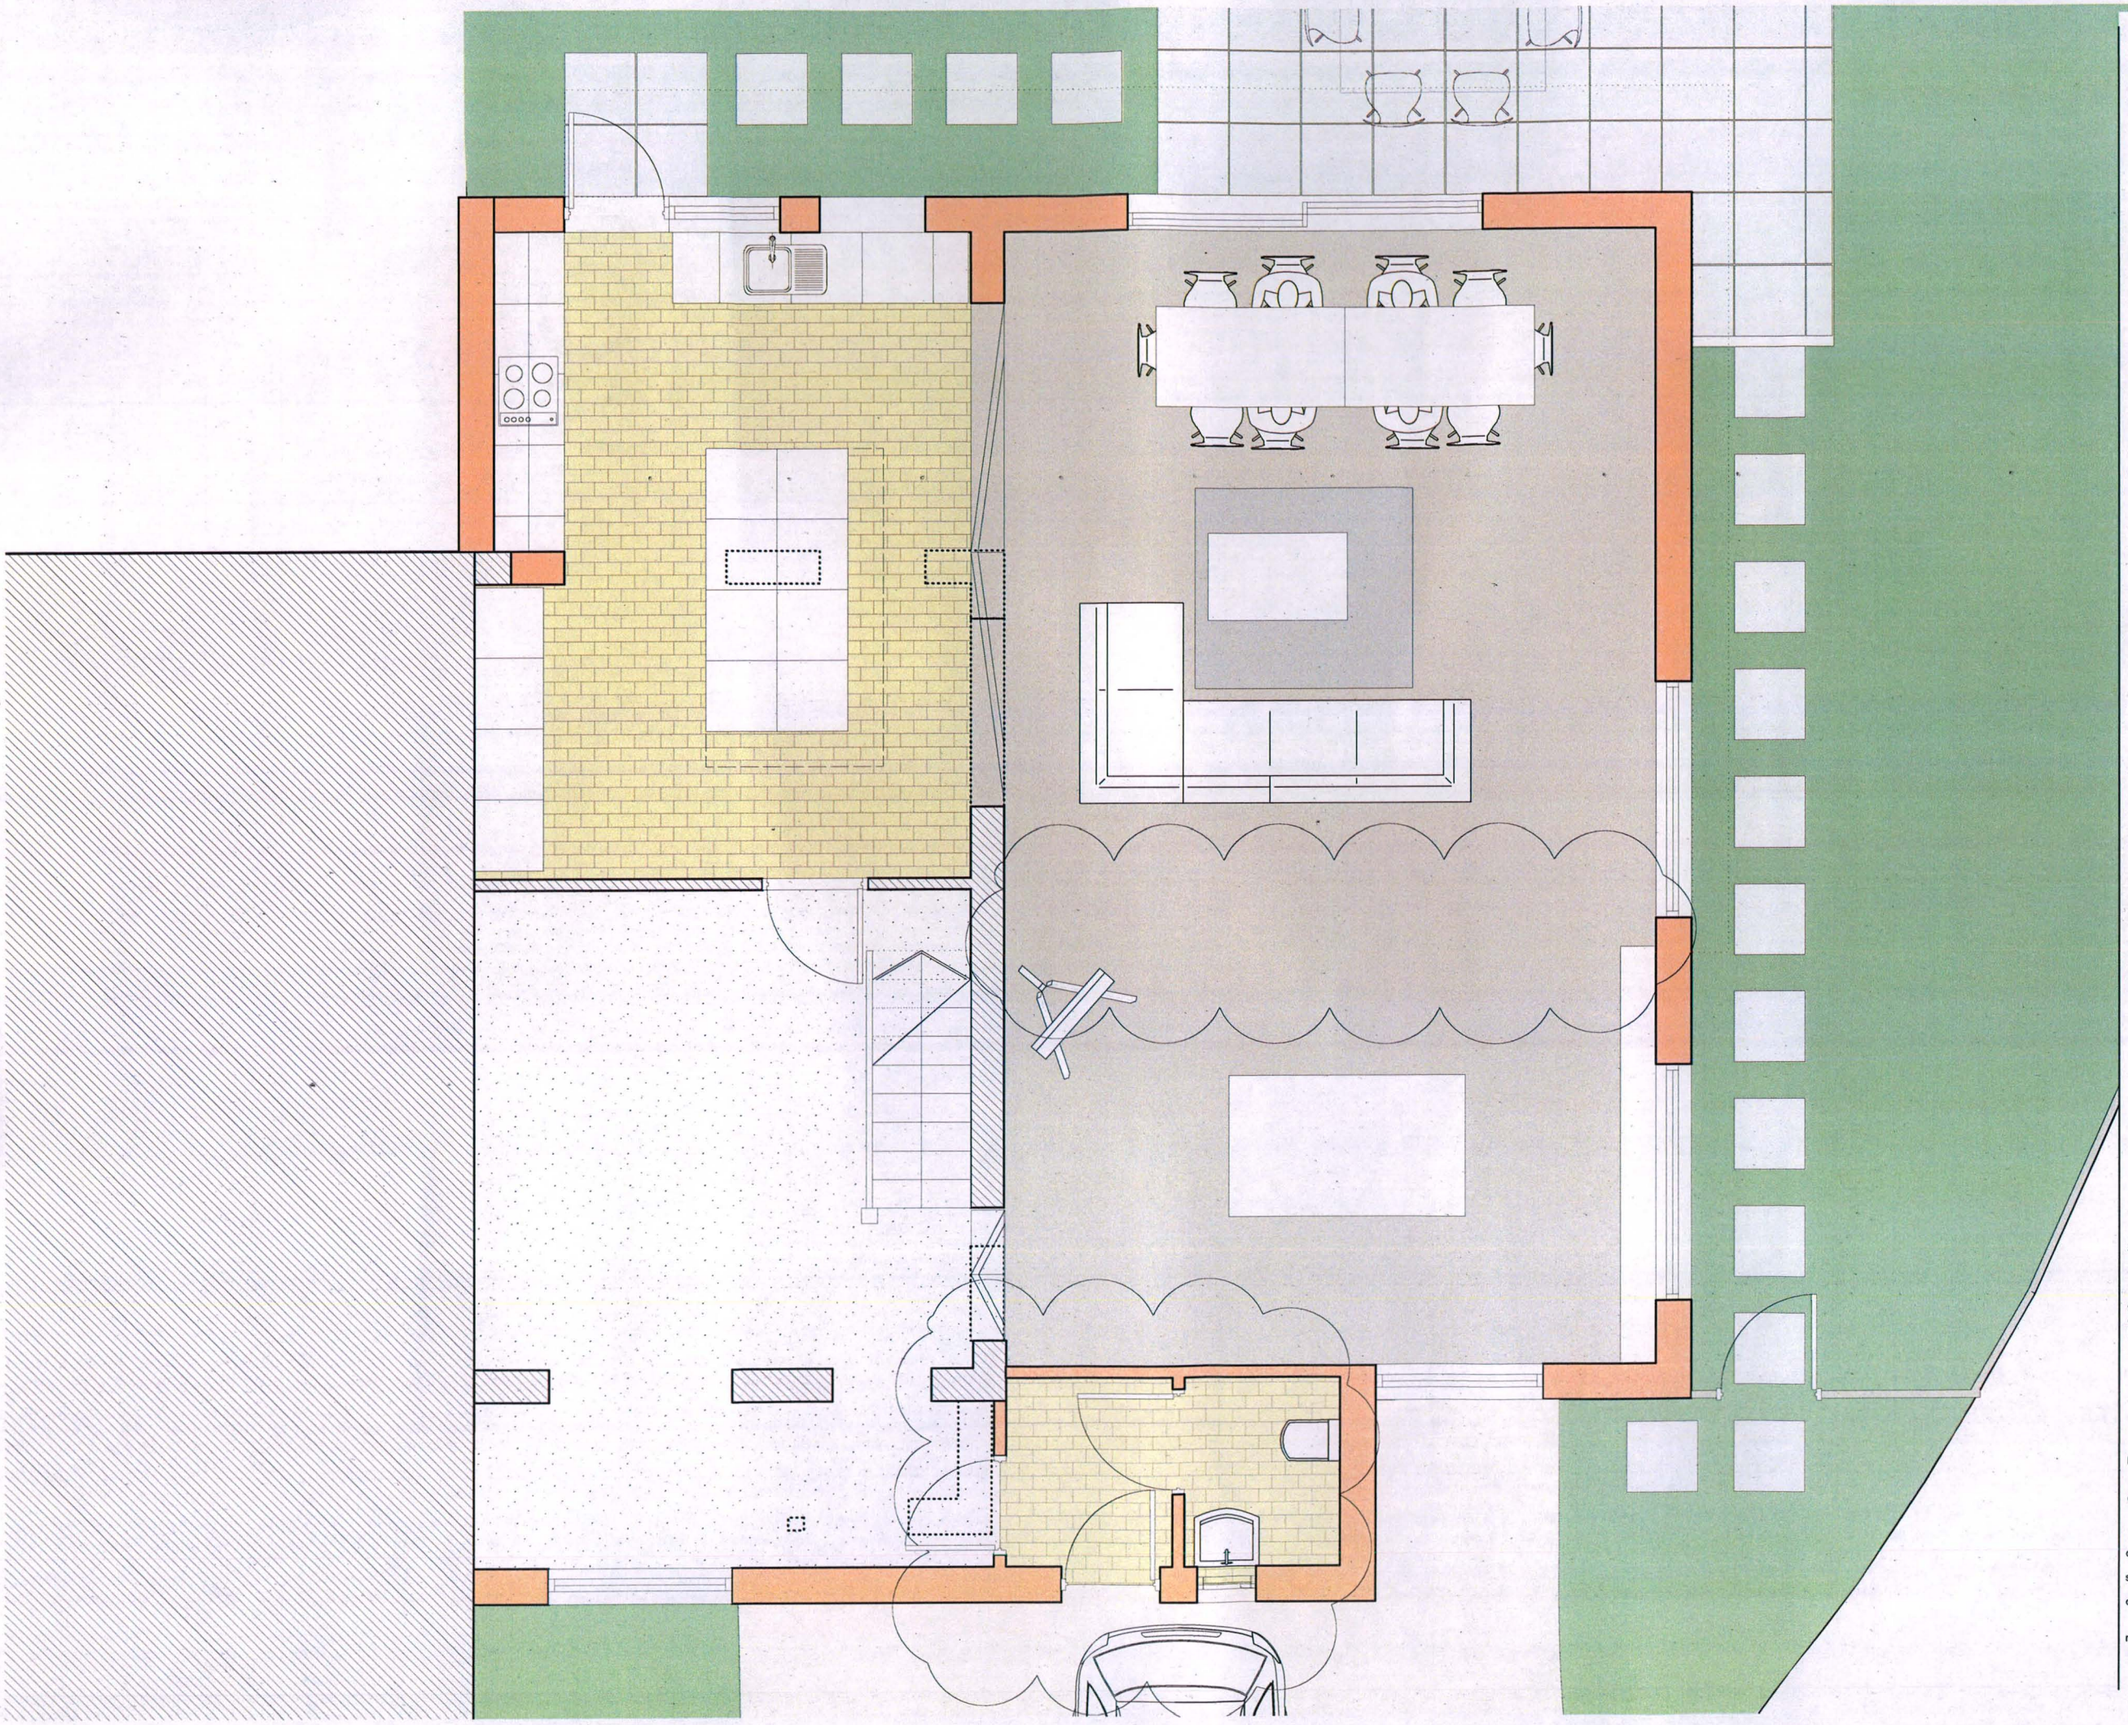

Design and drawings are the copyright of architecture:m.

Written permission must be sought before duplication

Any discrepancy found between information given on this drawing and that given elsewhere or recorded on site shall be notified immediately to the project architect in writing

Do not scale from this drawing or derive dimensions from digital media

All dimensions are to be checked prior to works commencing on site. Please note neighbouring homes have not been surveyed. Information is from Ordance Survey, and from mirroring the cleints property. Work on boundaries etc is subject to Party Wall Agreements etc

Rev:	Date:	By:	Note:
A	24.04.13	DIR	Loung ext
B	13.05.14	PJL	Lounge Ext. Windows removed Wall removed

Status Key
S: Survey
F: Feasibility
P: Planning
D: Detailed Detail
T: Tender
C: Construction
B: As Built

architecture:m
RIBA
Chartered Architects
a: 3rd floor,
hilton house
26-28 hilton street,
manchester,
m1 2eh
t: +44 [0] 161 237 3324
e: mail@architecturem.co.uk

p: Montcliffe Crescent
d: GF Plan opt

d: 29.11.12
s: 1:50@A3
db: DIR
n:

project: 318 • drawing: 252 • status: P • rev: B



Design and drawings are the copyright of architecture:m.

Written permission must be sought before duplication

Any discrepancy found between information given on this drawing and that given elsewhere or recorded on site shall be notified immediately to the project architect in writing

Do not scale from this drawing or derive dimensions from digital media

All dimensions are to be checked prior to works commencing on site. Please note neighbouring homes have not been surveyed. Information is from Ordance Survey, and from mirroring the cleints property. Work on boundaries etc is subject to Party Wall Agreements etc

Rev:	Date:	By:	Note:
A	24.04.13	DIR	Loung ext
B	13.05.14	PJL	Lounge Ext. Windows removed

Status Key
S: Survey
F: Feasibility
P: Planning
D: Detailed Detail
T: Tender
C: Construction
B: As Built

architecture:m
RIBA
Chartered Architects
a: 3rd floor,
hilton house
26-28 hilton street,
manchester,
m1 2eh
t: +44 [0] 161 237 3324
e: mail@architecturem.co.uk

p: Montcliffe Crescent
d: Site Plan

d: 29.11.12
s: 1:100@A3
db: DIR

n: project: 318 • drawing: 251 • status: P • rev: B

Proposed Drawings

Design and drawings are the copyright of architecture:m.

Written permission must be sought before duplication

Any discrepancy found between information given on this drawing and that given elsewhere or recorded on site shall be notified immediately to the project architect in writing

Do not scale from this drawing or derive dimensions from digital media

All dimensions are to be checked prior to works commencing on site. Please note neighbouring homes have not been surveyed. Information is from Ordance Survey, and from mirroring the cleints property. Work on boundaries etc is subject to Party Wall Agreements etc

Rev:	Date:	By:	Note:

Status Key
S: Survey
F: Feasibility
P: Planning
D: Detailed Detail
T: Tender
C: Construction
B: As Built



architecture:m
RIBA
Chartered Practice
a: 1st floor,
12 tariff street,
manchester,
m1 2ff
t: +44 [0] 161 237 3324
f: +44 [0] 161 236 7448
e: mail@architecturem.co.uk

p: Montcliffe Crscent
d: North Elev opt03

d: 29.11.12
s: 1:50@A3
db: DIR
n:

project: 318 • drawing: 207 • status: P • rev: /

Design and drawings are the copyright of architecture:m.

Written permission must be sought before duplication


Any discrepancy found between information given on this drawing and that given elsewhere or recorded on site shall be notified immediately to the project architect in writing

Do not scale from this drawing or derive dimensions from digital media

All dimensions are to be checked prior to works commencing on site. Please note neighbouring homes have not been surveyed. Information is from Ordance Survey, and from mirroring the cleints property. Work on boundaries etc is subject to Party Wall Agreements etc

Rev:	Date:	By:	Note:

Status Key
S: Survey
F: Feasibility
P: Planning
D: Detailed Detail
T: Tender
C: Construction
B: As Built

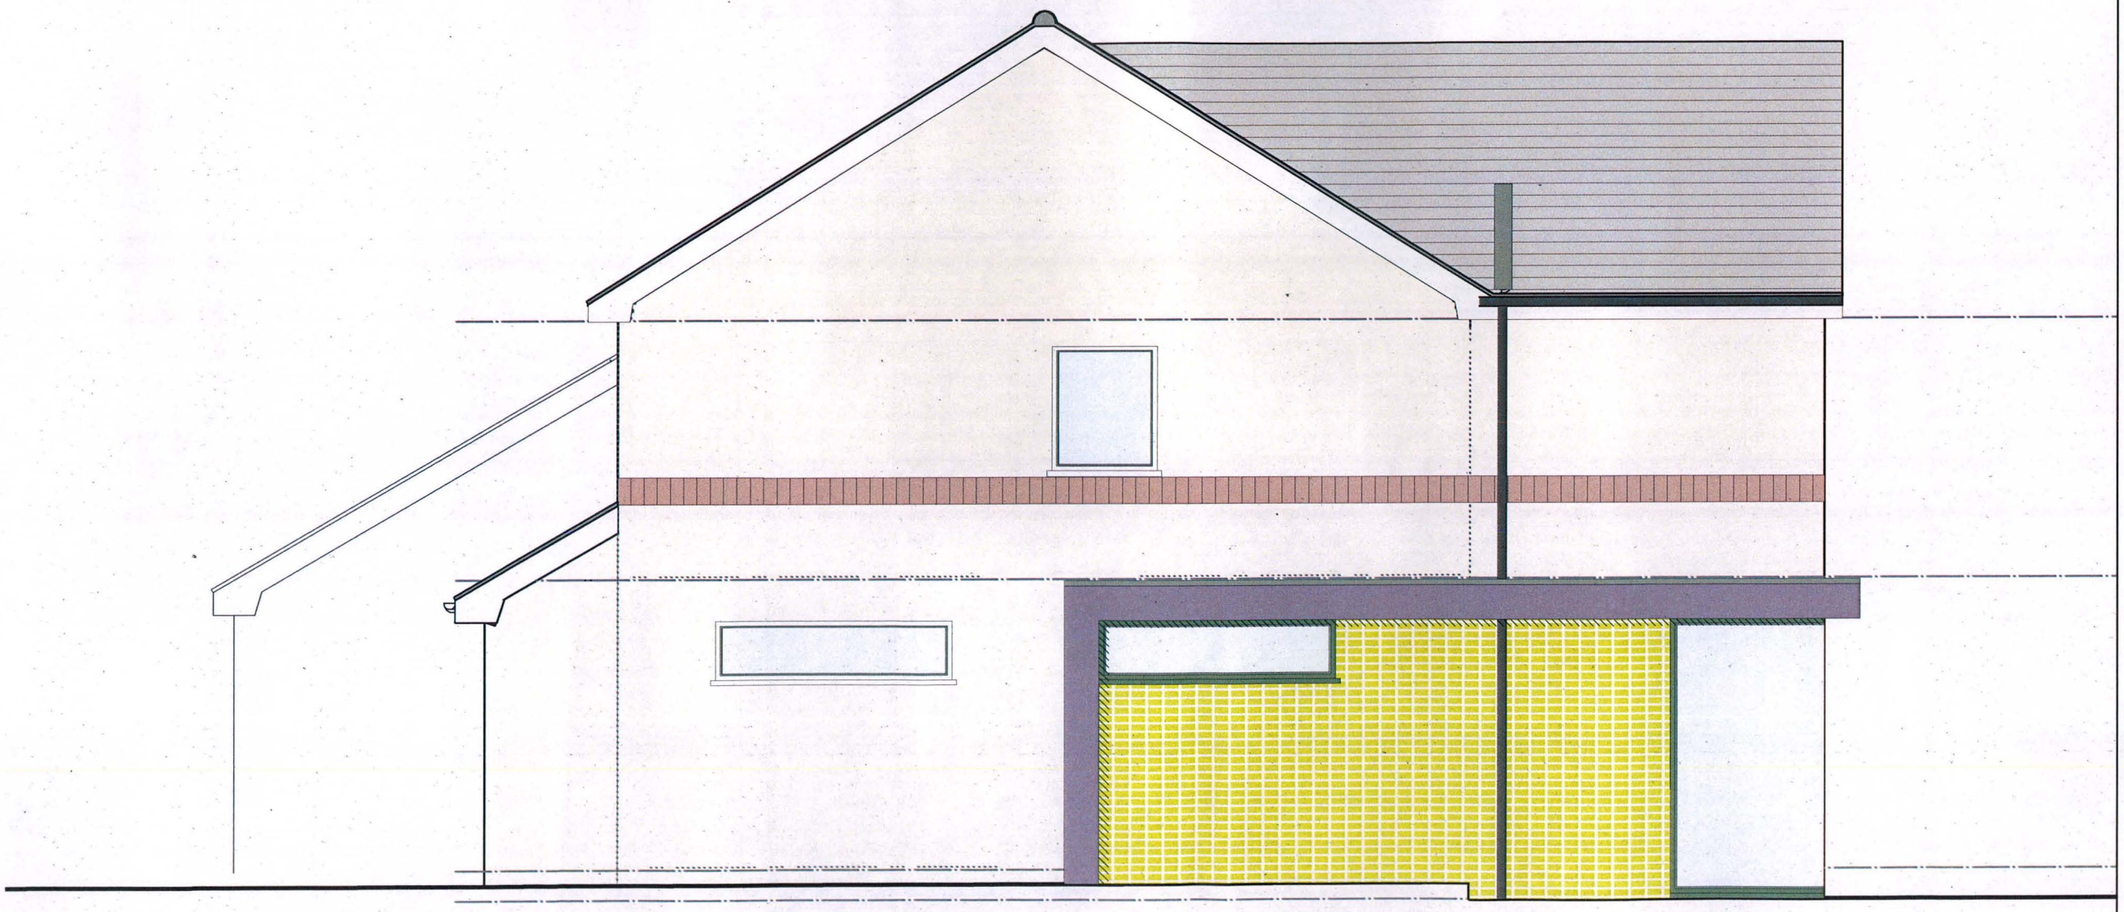

architecture:m
RIBA
Chartered Practice
a: 1st floor,
12 tariff street,
manchester,
m1 2ff
t: +44 [0] 161 237 3324
f: +44 [0] 161 236 7448
e: mail@architecturem.co.uk

p: Montcliffe Crscent
d: East Elev opt03

d: 29.11.12

s: 1:50@A3

db: DIR

n: project: 318 • drawing: 206 • status: P • rev: /

1. Ceramic/Porcelain tile (To be specified)
2. Brick to match existing
3. Windows to match existing
4. Aluminum windows colour TBC
5. Rainwater goods to match existing
6. Opaque glass
7. Non opening window
8. Stainless steel chimney



Design and drawings are the copyright of architecture:m.

Written permission must be sought before duplication

Any discrepancy found between information given on this drawing and that given elsewhere or recorded on site shall be notified immediately to the project architect in writing

Do not scale from this drawing or derive dimensions from digital media

All dimensions are to be checked prior to works commencing on site. Please note neighbouring homes have not been surveyed. Information is from Ordance Survey, and from mirroring the cleints property. Work on boundaries etc is subject to Party Wall Agreements etc

Rev:	Date:	By:	Note:
A	24.04.13	DIR	Loung ext

Status Key
S: Survey
F: Feasibility
P: Planning
D: Detailed Detail
T: Tender
C: Construction
B: As Built


PLANNING AND BUILDING CONTROL
01 MAY 2013

architecture:m
RIBA
Chartered Practice
a: 1st floor,
12 tariff street,
manchester,
m1 2ff
t: +44 [0] 161 237 3324
f: +44 [0] 161 236 7448
e: mail@architecturem.co.uk

p: Montcliffe Crscent
d: South Elev

d: 29.11.12
s: 1:50@A3
db: DIR
n:

project:	drawing:	status:	rev:
318	205	P	A

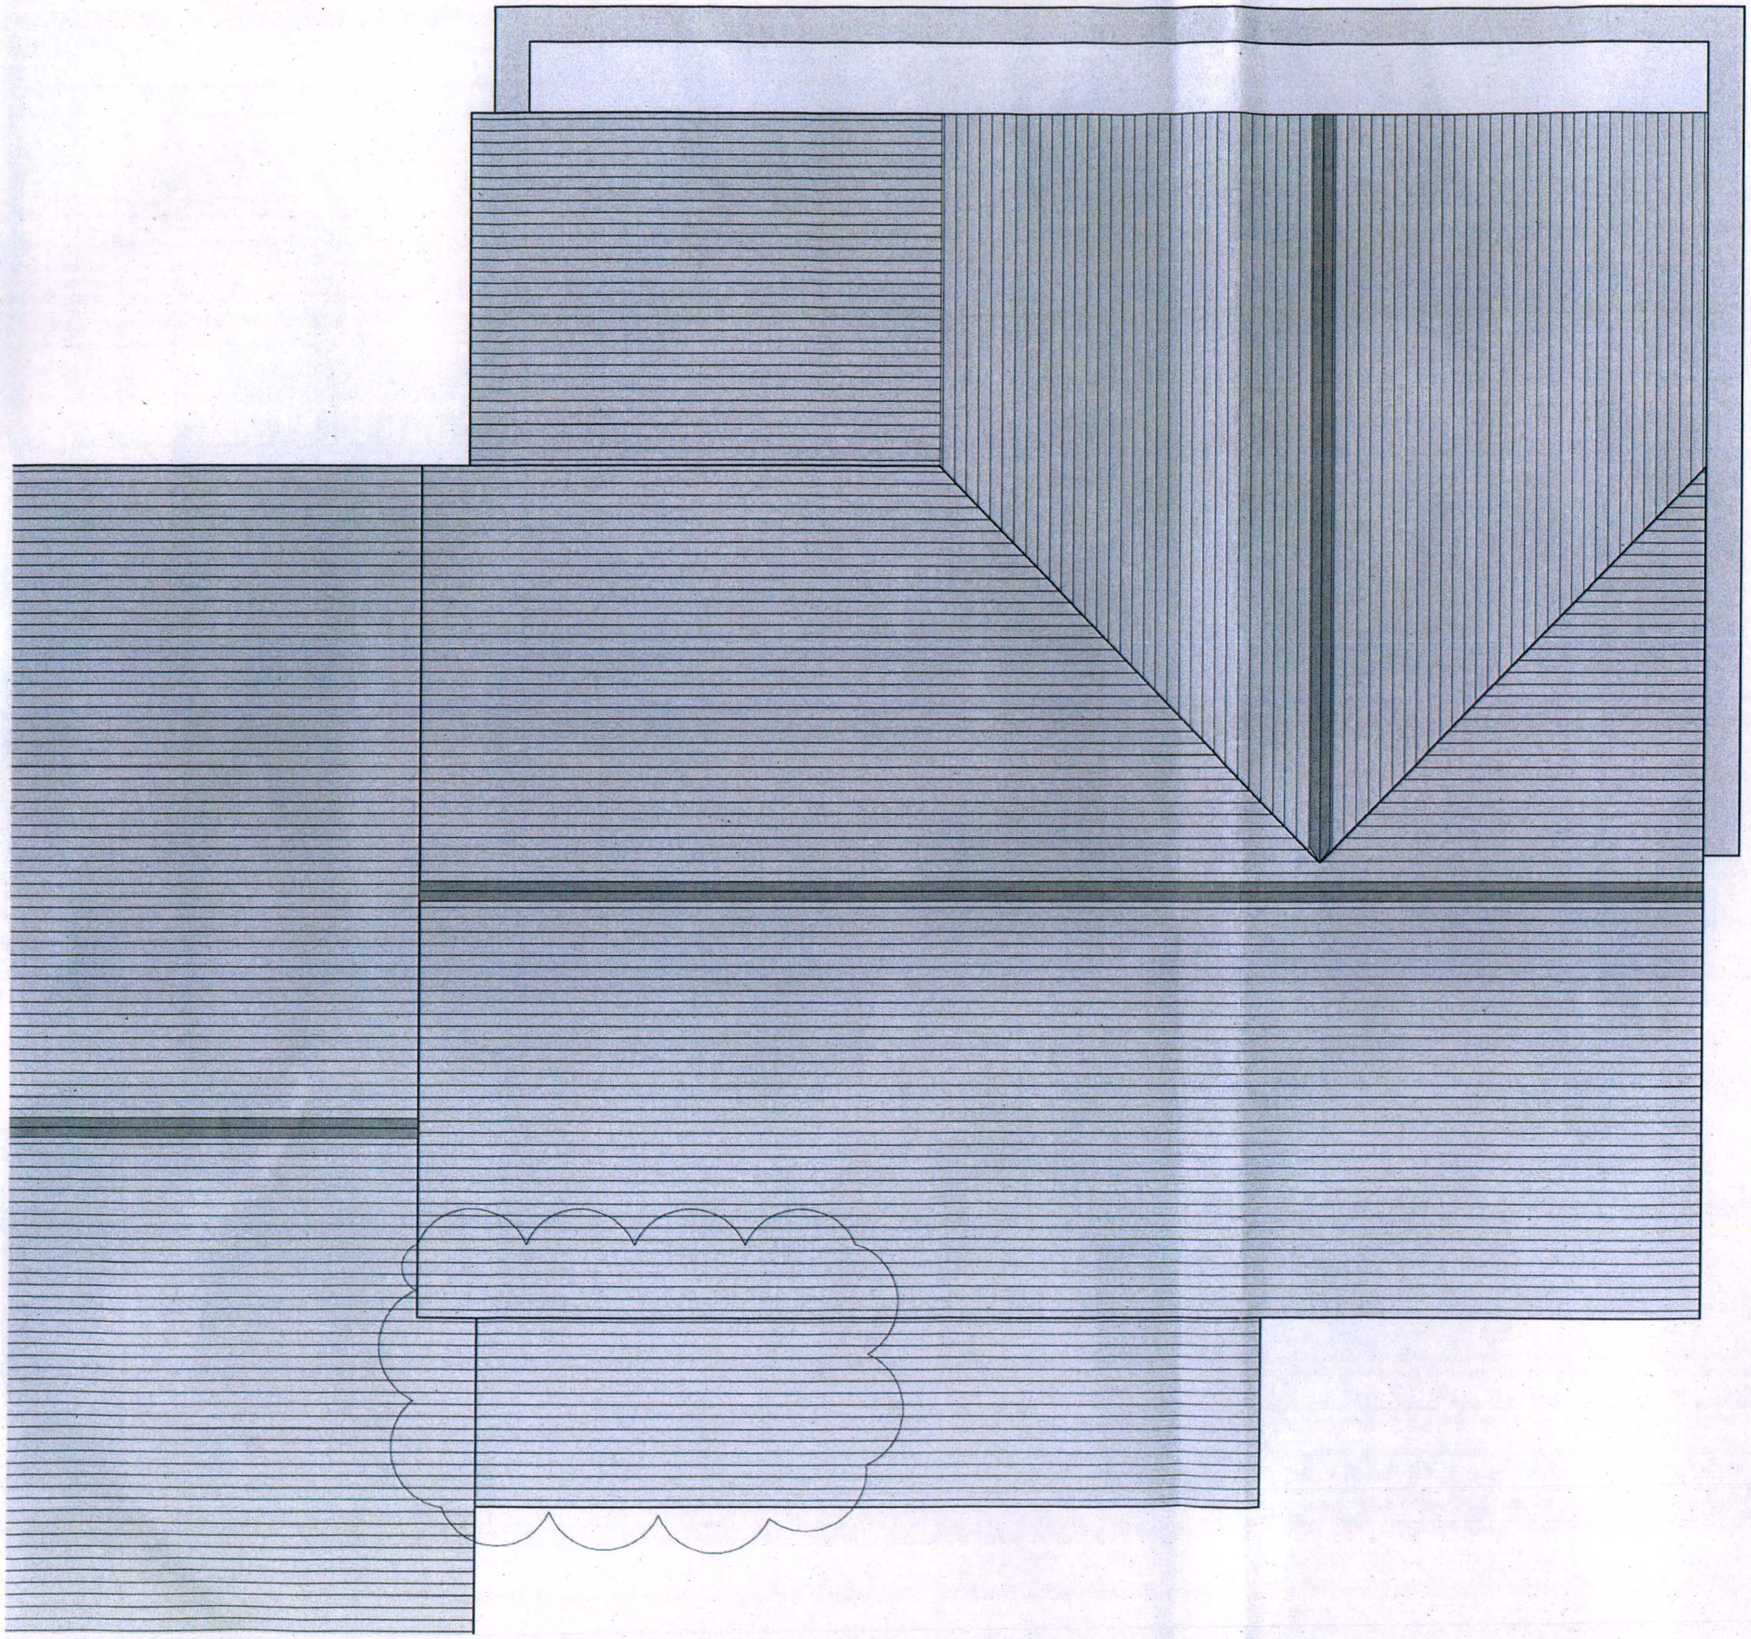

Design and drawings are the copyright of architecture:m.

Written permission must be sought before duplication

Any discrepancy found between information given on this drawing and that given elsewhere or recorded on site shall be notified immediately to the project architect in writing

Do not scale from this drawing or derive dimensions from digital media

All dimensions are to be checked prior to works commencing on site. Please note neighbouring homes have not been surveyed. Information is from Ordance Survey, and from mirroring the cleints property. Work on boundaries etc is subject to Party Wall Agreements etc

Rev:	Date:	By:	Note:
A	24.04.13	DIR	Loung ext

Status Key
S: Survey
F: Feasibility
P: Planning
D: Detailed Detail
T: Tender
C: Construction
B: As Built


PLANNING AND BUILDING CONTROL
01 MAY 2013

architecture:m
RIBA
Chartered Practice
a: 1st floor,
12 tariff street,
manchester,
m1 2ff
t: +44 [0] 161 237 3324
f: +44 [0] 161 236 7448
e: mail@architecturem.co.uk

p: Montcliffe Crscent
d: Roof

d: 29.11.12
s: 1:50@A3
db: DIR

n: project: 318 • drawing: 204 • status: P • rev: A

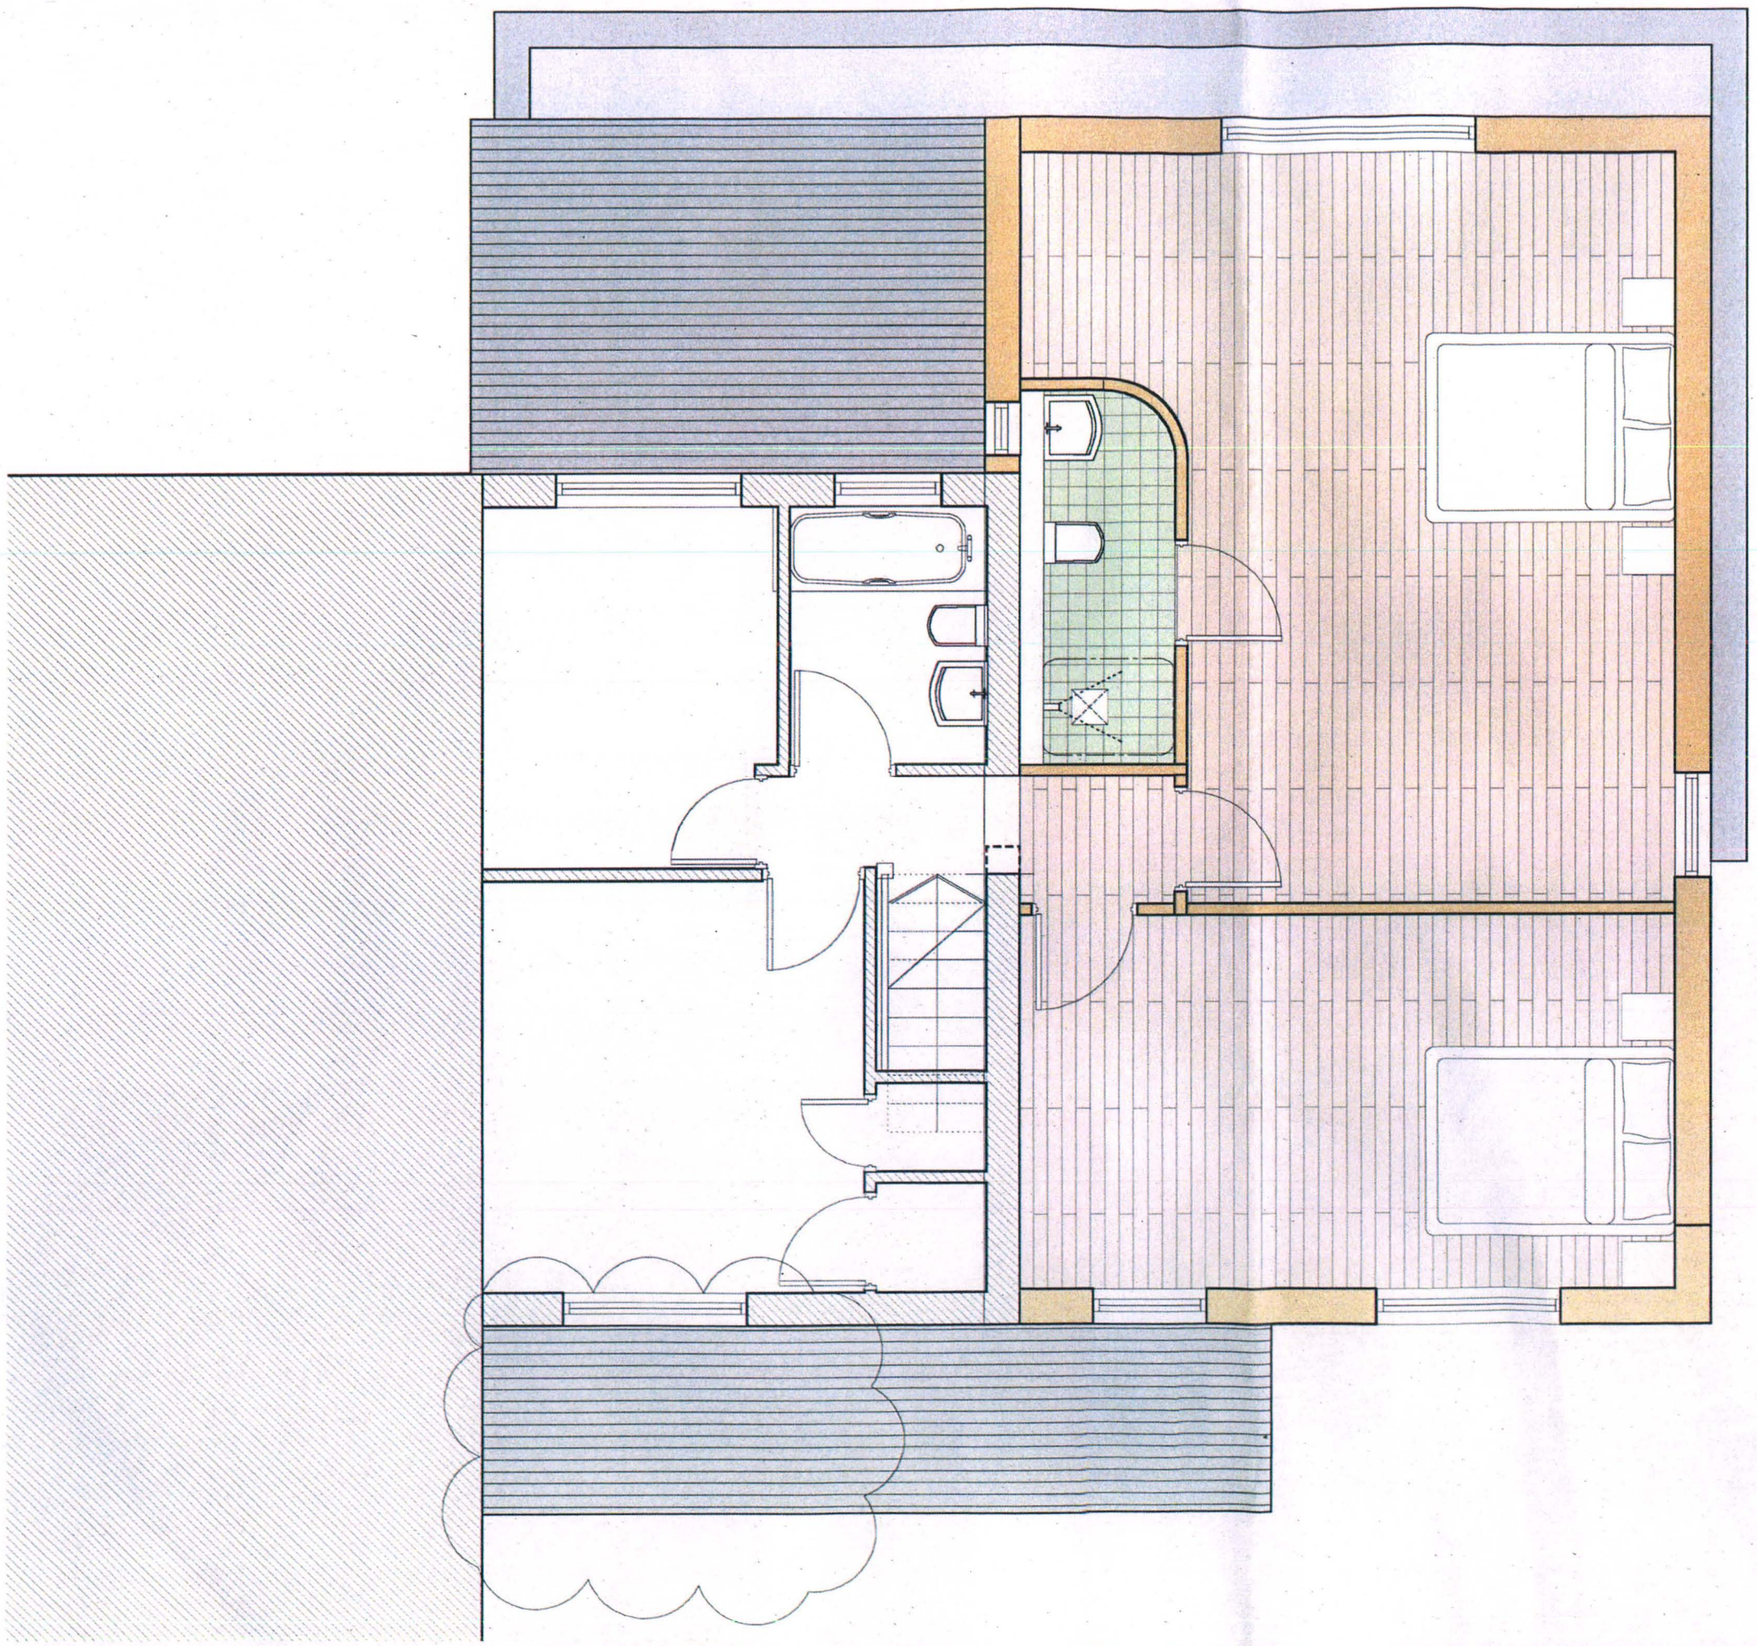

Design and drawings are the copyright of architecture:m.

Written permission must be sought before duplication

Any discrepancy found between information given on this drawing and that given elsewhere or recorded on site shall be notified immediately to the project architect in writing

Do not scale from this drawing or derive dimensions from digital media

All dimensions are to be checked prior to works commencing on site. Please note neighbouring homes have not been surveyed. Information is from Ordance Survey, and from mirroring the cleints property. Work on boundaries etc is subject to Party Wall Agreements etc

Rev:	Date:	By:	Note:
A	24.04.13	DIR	Loung ext


Status Key
S: Survey
F: Feasibility
P: Planning
D: Detailed Detail
T: Tender
C: Construction
B: As Built

PLANNING AND BUILDING CONTROL
01 MAY 2013

architecture:m
RIBA
Chartered Practice
a: 1st floor,
12 tariff street,
manchester,
m1 2ff
t: +44 (0) 161 237 3324
f: +44 (0) 161 236 7448
e: mail@architecturem.co.uk

p: Montcliffe Crscent
d: FF Plan opt

d: 29.11.12
s: 1:50@A3
db: DIR
n: project: 318 • drawing: 203 • status: P • rev: A

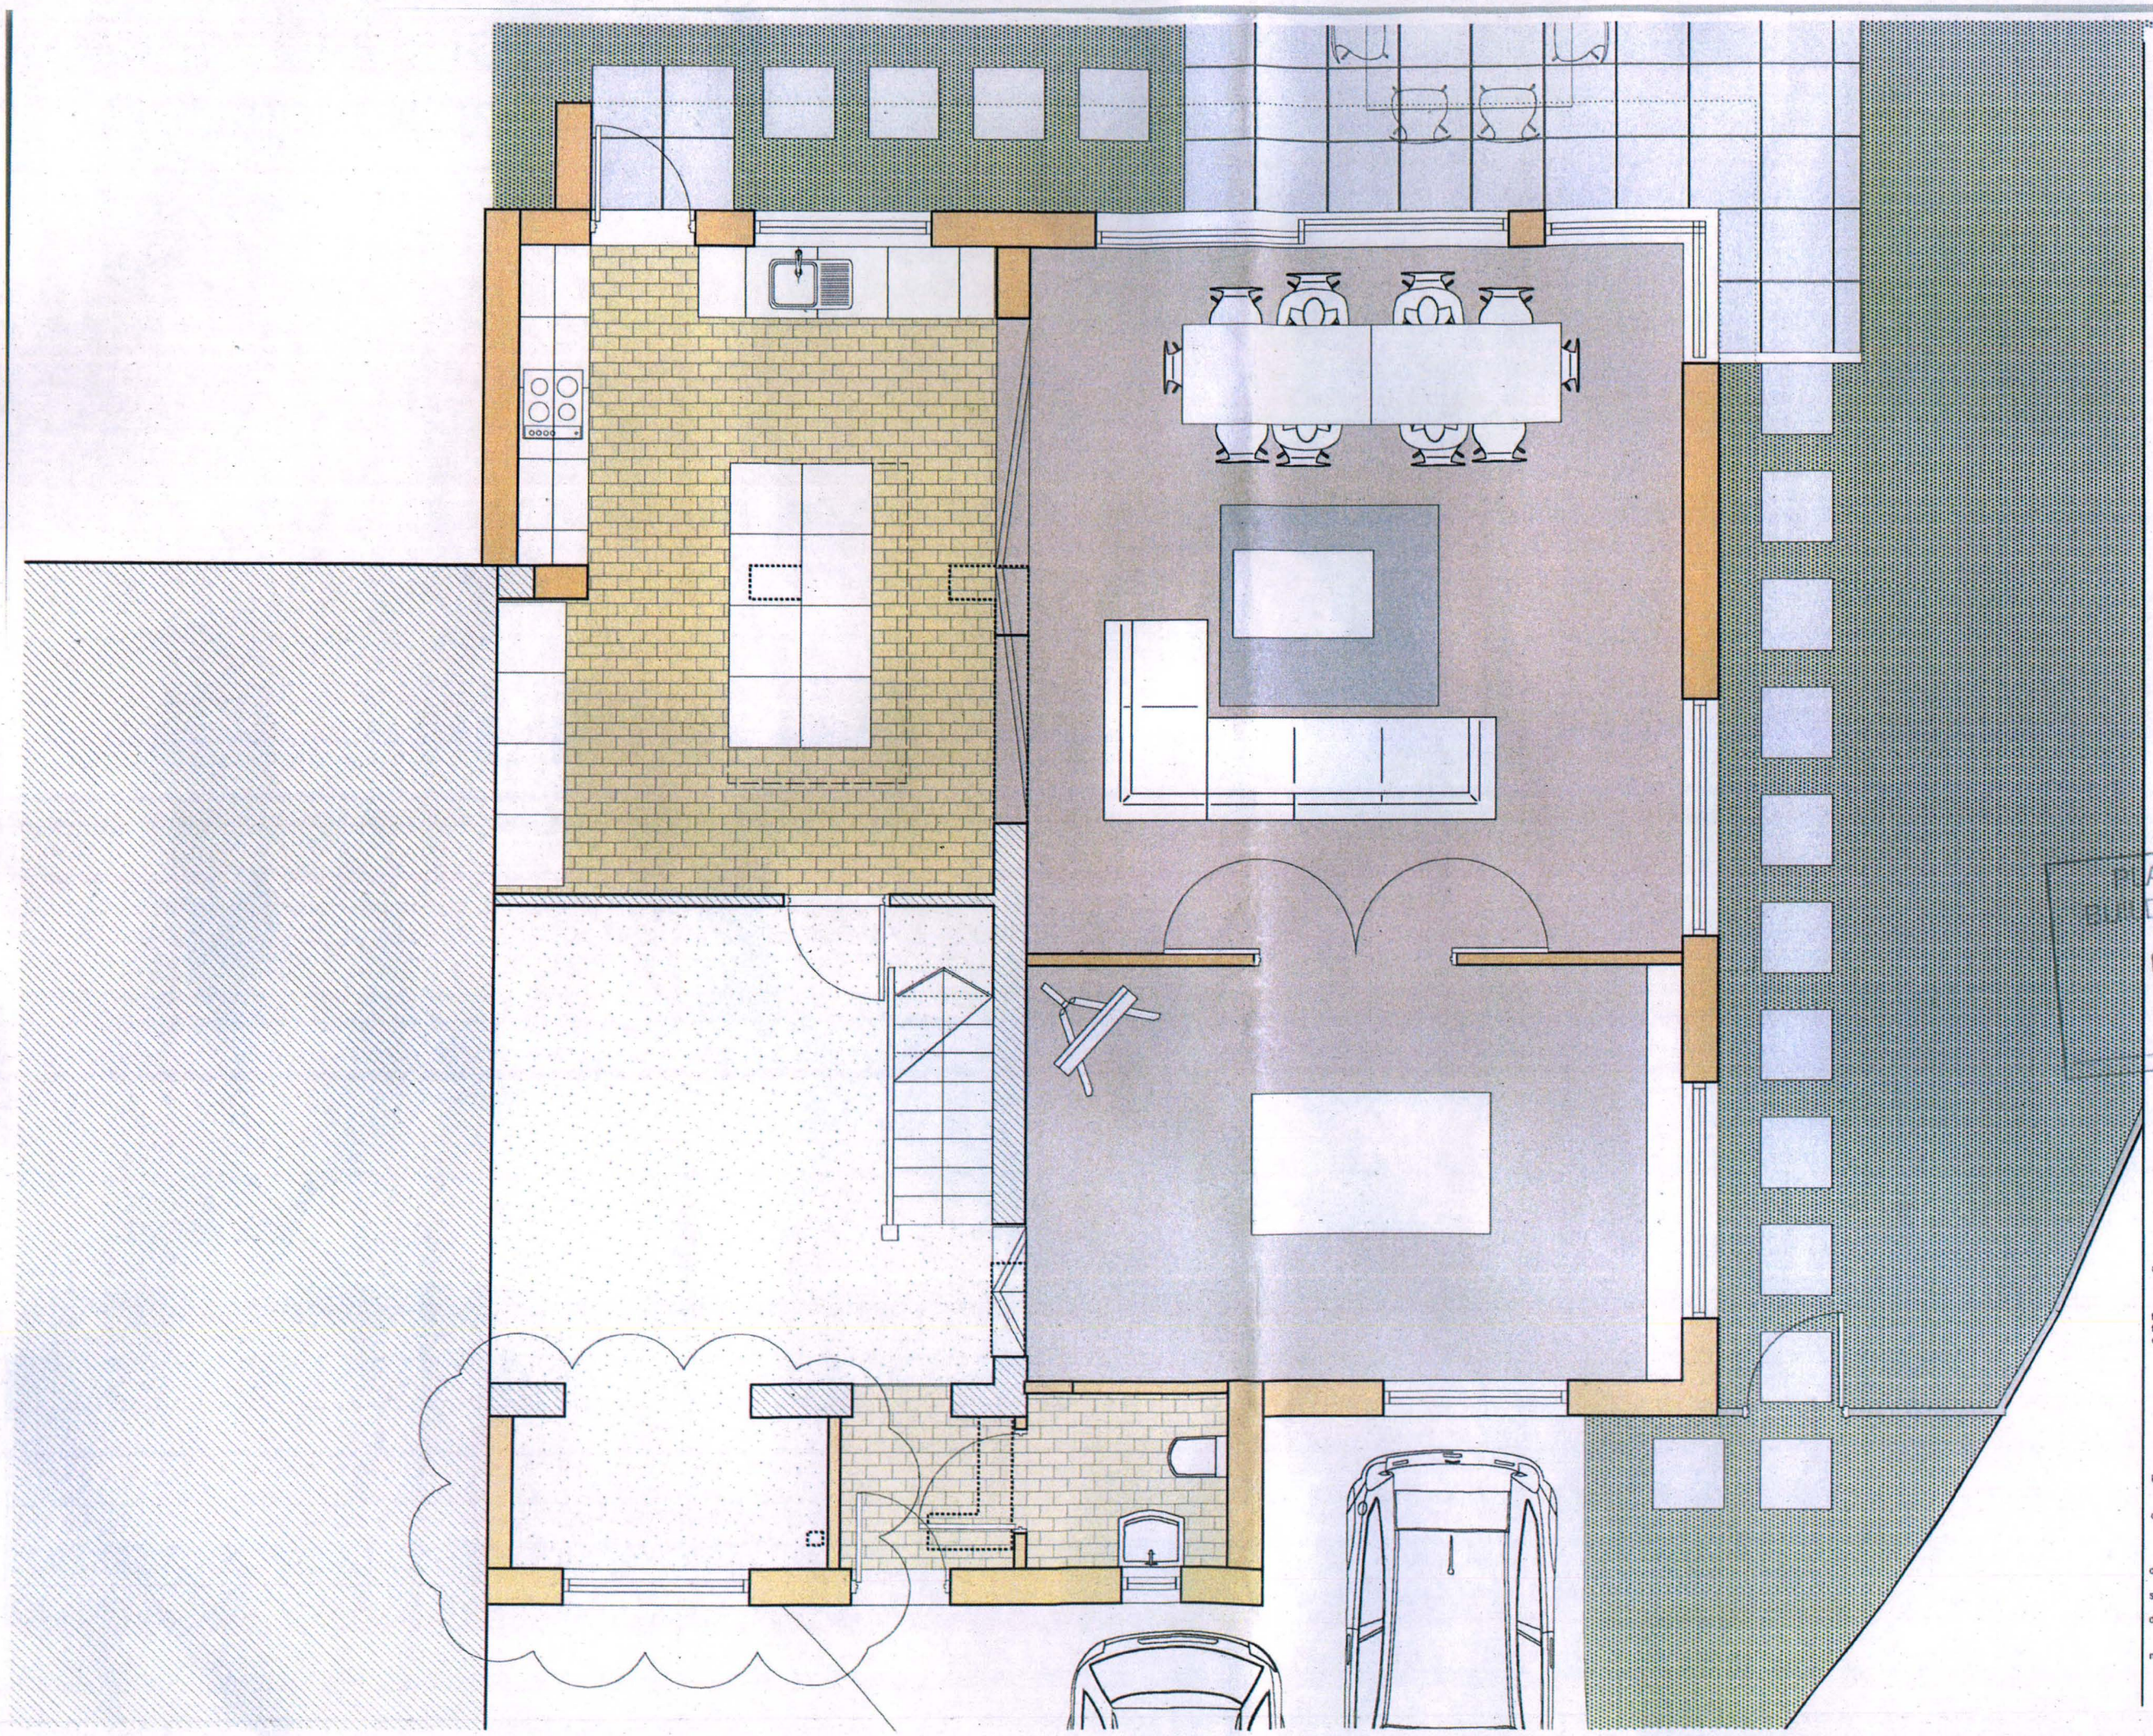

Design and drawings are the copyright of architecture:m.

Written permission must be sought before duplication

Any discrepancy found between information given on this drawing and that given elsewhere or recorded on site shall be notified immediately to the project architect in writing

Do not scale from this drawing or derive dimensions from digital media

All dimensions are to be checked prior to works commencing on site. Please note neighbouring homes have not been surveyed. Information is from Ordance Survey, and from mirroring the cleints property. Work on boundaries etc is subject to Party Wall Agreements etc

Rev:	Date:	By:	Note:
A	24.04.13	DIR	Loung ext

Status Key
S: Survey
F: Feasibility
P: Planning
D: Detailed Detail
T: Tender
C: Construction
B: As Built

PLANNING AND BUILDING CONTROL
01 MAY 2013

architecture:m
RIBA
Chartered Practice
a: 1st floor,
12 tariff street,
manchester,
m1 2ff
t: +44 [0] 161 237 3324
f: +44 [0] 161 236 7448
e: mail@architecturem.co.uk

p: Montcliffe Crscent
d: GF Plan opt

d: 29.11.12
s: 1:50@A3
db: DIR
n:

project: 318 • drawing: 202 • status: P • rev: A