NOTES:
1) UNDER NO CIRCUMSTANCES SHOULD DIMENSIONS BE SCALED FROM THIS DRAWING "IF IN DOUBT ASK"

2) THIS DRAWING IS TO BE READ IN CONJUNCTION WITH ALL OTHER RELEVANT DRAWINGS, ANY DISCREPANCIES, ERRORS OR OMISSIONS TO BE BROUGHT TO THE ATTENTION OF TAYLOR YOUNG.

3) ALL DIMENSIONS TO BE CHECKED BEFORE COMMENCEMENT


4) THIS DRAWING IS THE PROPERTY OF TAYLOR YOUNG AND MUST NOT BE COPIED OR REPRODUCED EITHER IN WHOLE OR IN PART WITHOUT WRITTEN PERMISSION

drawing originated by: SDH date: 28/04/11

revisions	drawn	date
160	SDH	16/05/13
ISSUED FOR UPDATED PLANNING		



SOUTH ELEVATION - MAIN STAND & CLUBHOUSE (FACING NEW ACCESS ROAD)

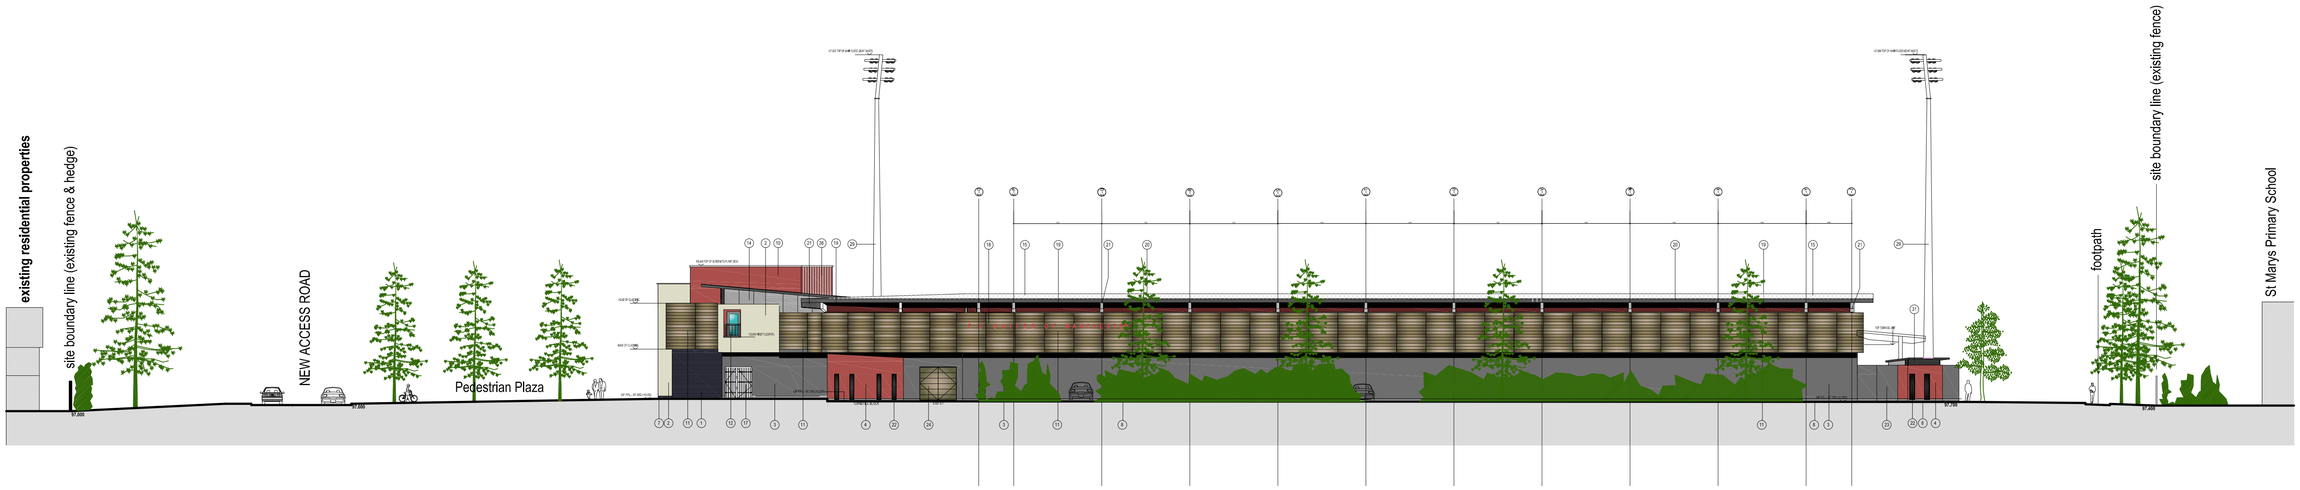

EAST ELEVATION (FACING ST MARYS ROAD)

PLANNING

FC UNITED OF MANCHESTER
Proposed New Stadium
& Associated Facilities

Lightbowne Road, Moston
Proposed South & East Elevations

Scale: 1:250 @ A1
Reviewed by : SDH

job	drawing	rev
5535	EL_20_001	160

taylor young|ty
chadsworth house
wilmslow road
handforth
cheshire
sk9 3hp

tel: 01625 542 200
fax: 01625 542 250
mail@tayloryoung.co.uk
www.tayloryoung.co.uk

EMS 75854
FS 00920

architecture
graphics
healthcare planning
interior design
landscape architecture
regeneration
town planning
urban design
3D visualisation