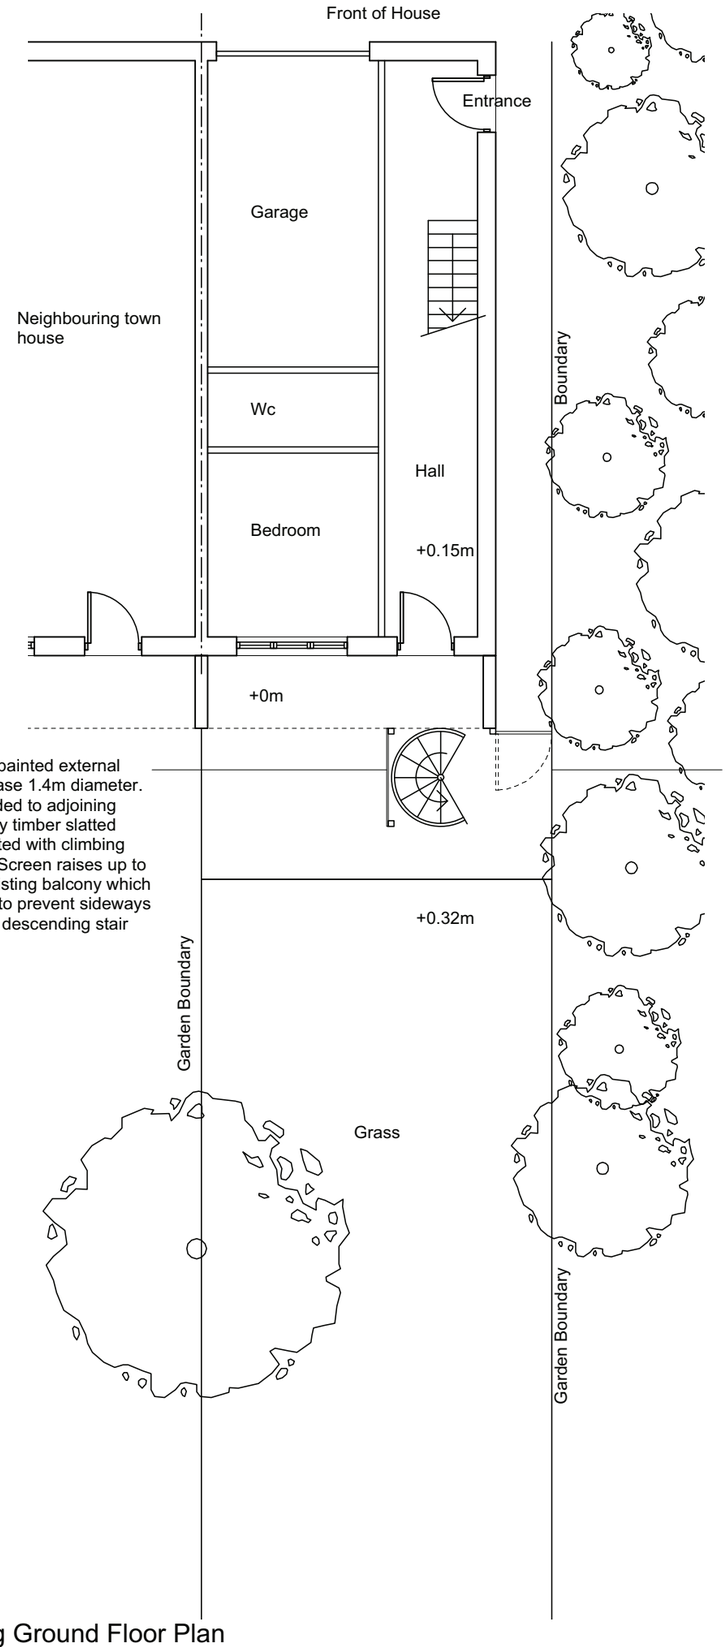

Existing Ground Floor Plan

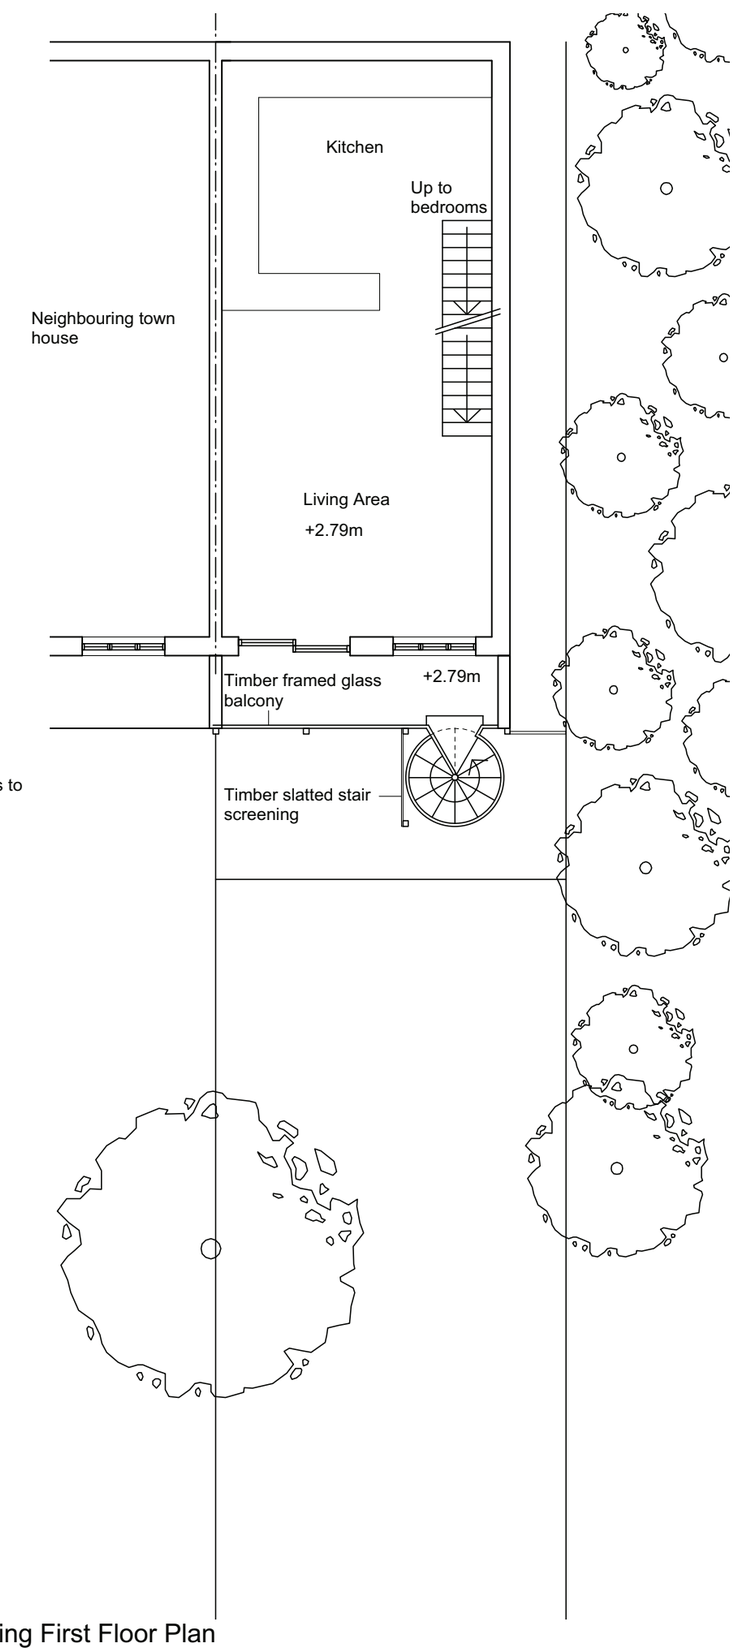

Existing First Floor Plan

© James Darwent Architecture Ltd. To be read in conjunction with the specification and all relevant drawings. Contractor to check all dimensions on site and inform architect in writing of any inaccuracies to drawings. Do not scale from this drawing. All noted dimensions in MM unless stated otherwise. To be read in conjunction with all other architects and engineers drawings

james darwent architecture ltd
The Island, Castleton, Hope Valley, Derbsyshire, S33 8WN
31 Albermarle Road, Chorlton-cum-hardy, Manchester M21 9HX
t 07771680029
e info@darwentarchitecture.co.uk
Company number: 8246259

PROJECT: 157a Palatine Road, Manchester			
CLIENT: John & Dorothy Robinson			
DWG. NO.: **RDH_PL005**	**Existing Ground & FIrst Plans**	REVISION: **-**	DRAWN BY: **JD**
DATE: October 2013	ISSUE: Planning	SCALE: 1:100 @ A3	

© COPYRIGHT JAMES DARWENT ARCHITECTURE LTD