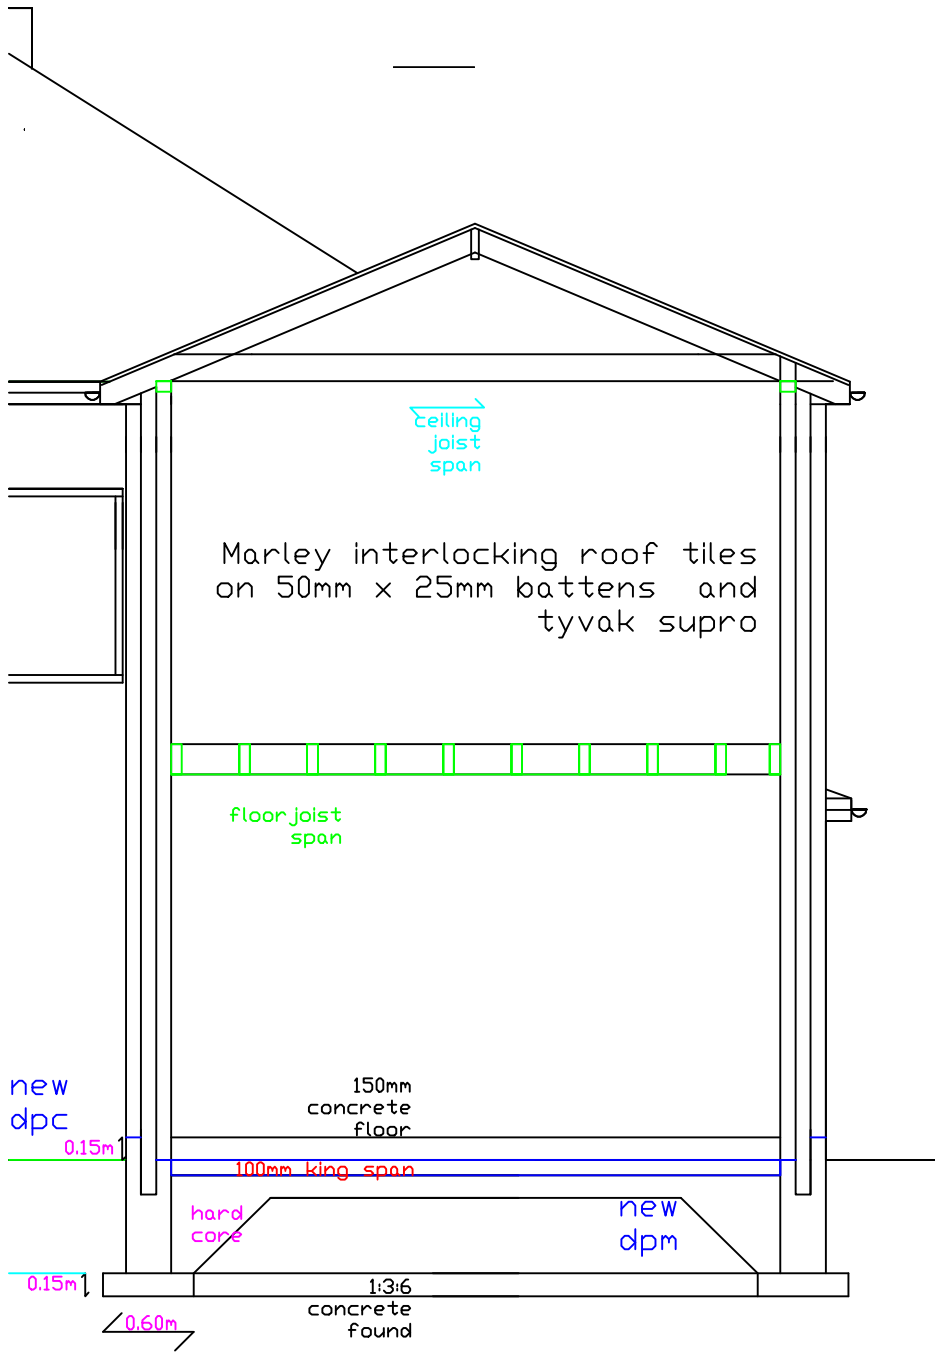

PROPOSED SECTION THROUGH
1:50

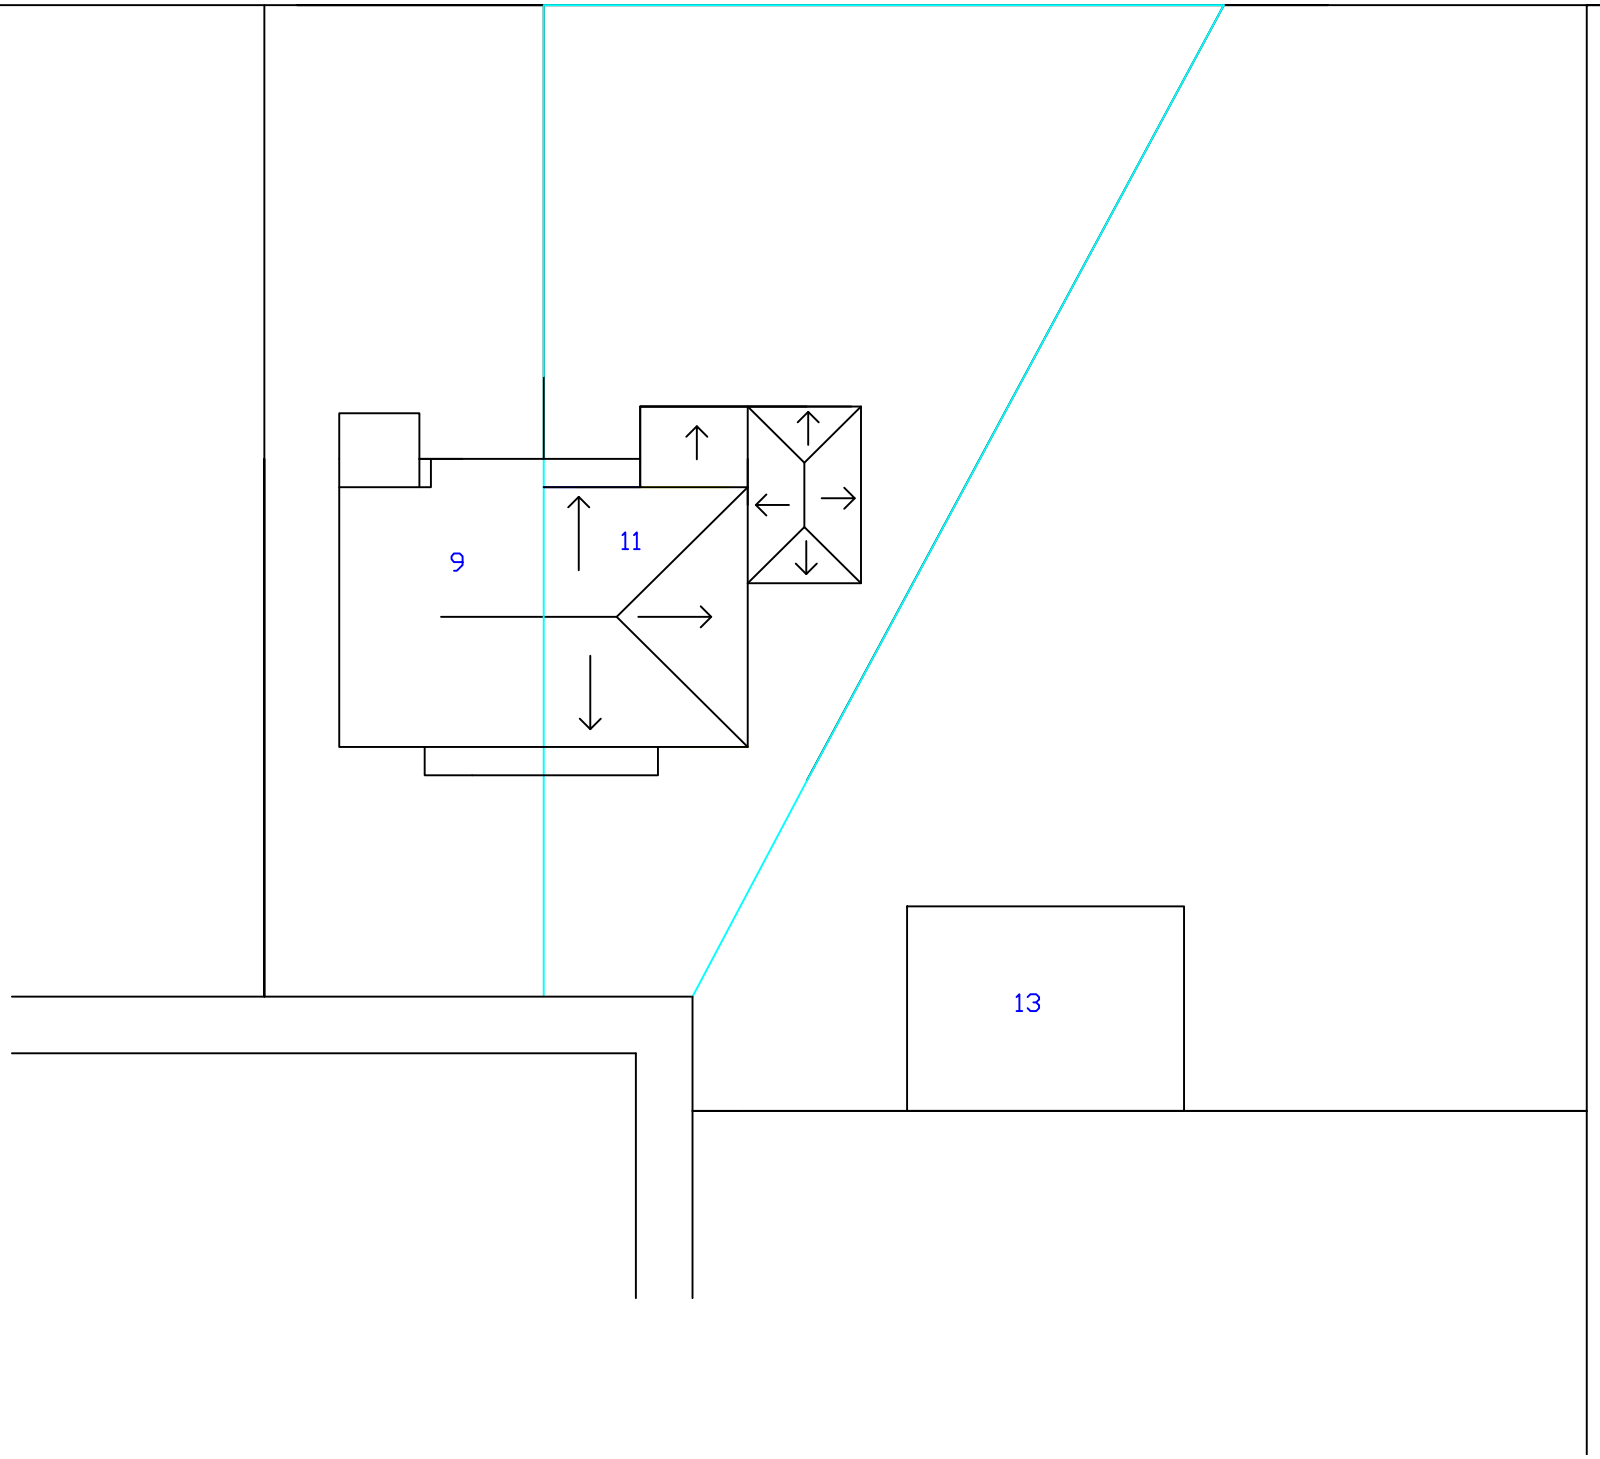

PROPOSED
ROOF BLOCK
PLAN
1:200

DO NOT SCALE OF THIS DRAWING TAKE ALL DIMENSIONS ON SITE PLEASE ENSURE ALL WORKS HAVE BEEN APPROVED BEFORE COMMENCMENT

client:
DAWN SENIOR ,
11,MYERSCROFT CLOSE ,
M40 3NN
TEL07954086989
EMAIL D.SENIOR46
@VIRGINMEDIA.COM

date: **JAN. 2014**

drawn: **DRW**

drawing title:
PROPOSED REAR AND SIDE
DOUBLE STOREY EXTENSION

project:
MANCHESTER CITY COUNCIL
COUNCIL
PLANNING
BUILDING CONTROL
APPLICATION

Plans Drawn.
tel.no.07952934281
07856609593
email
Bawinterbottom
@aol.com
PlansDrawn01@aol.com
www.plansdrawn.org

project no.	drg. no.	Date Rev
MR11	03	