

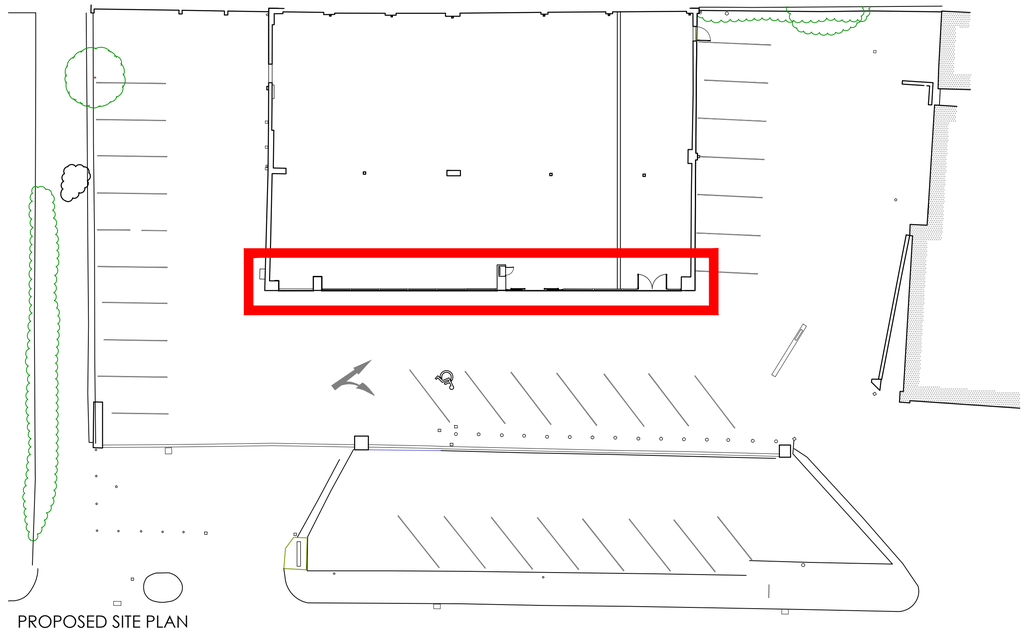


PROPOSED SITE PLAN
SCALE: 1:200

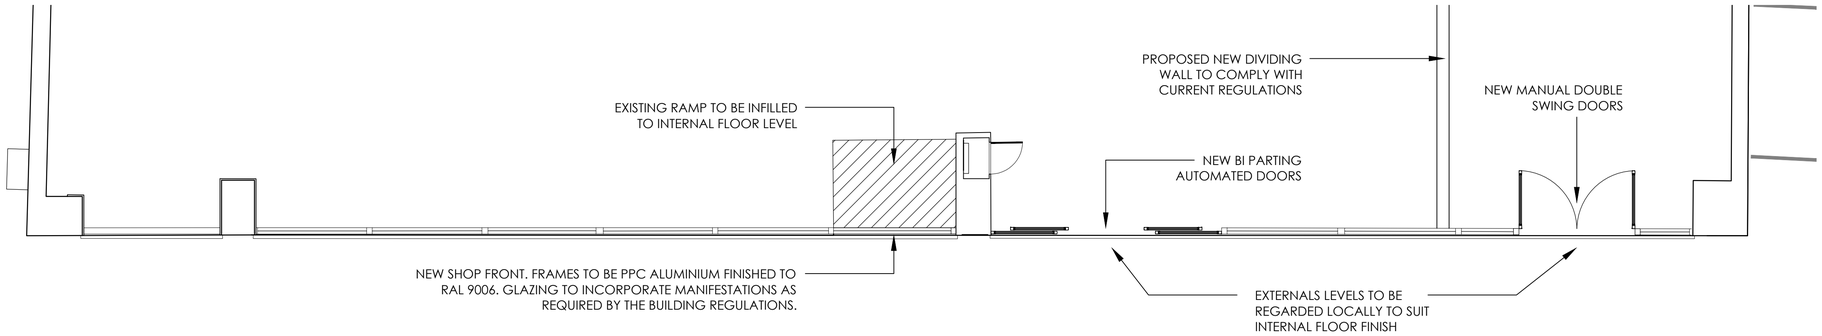

PROPOSED PLAN EXTRACT
SCALE 1:50

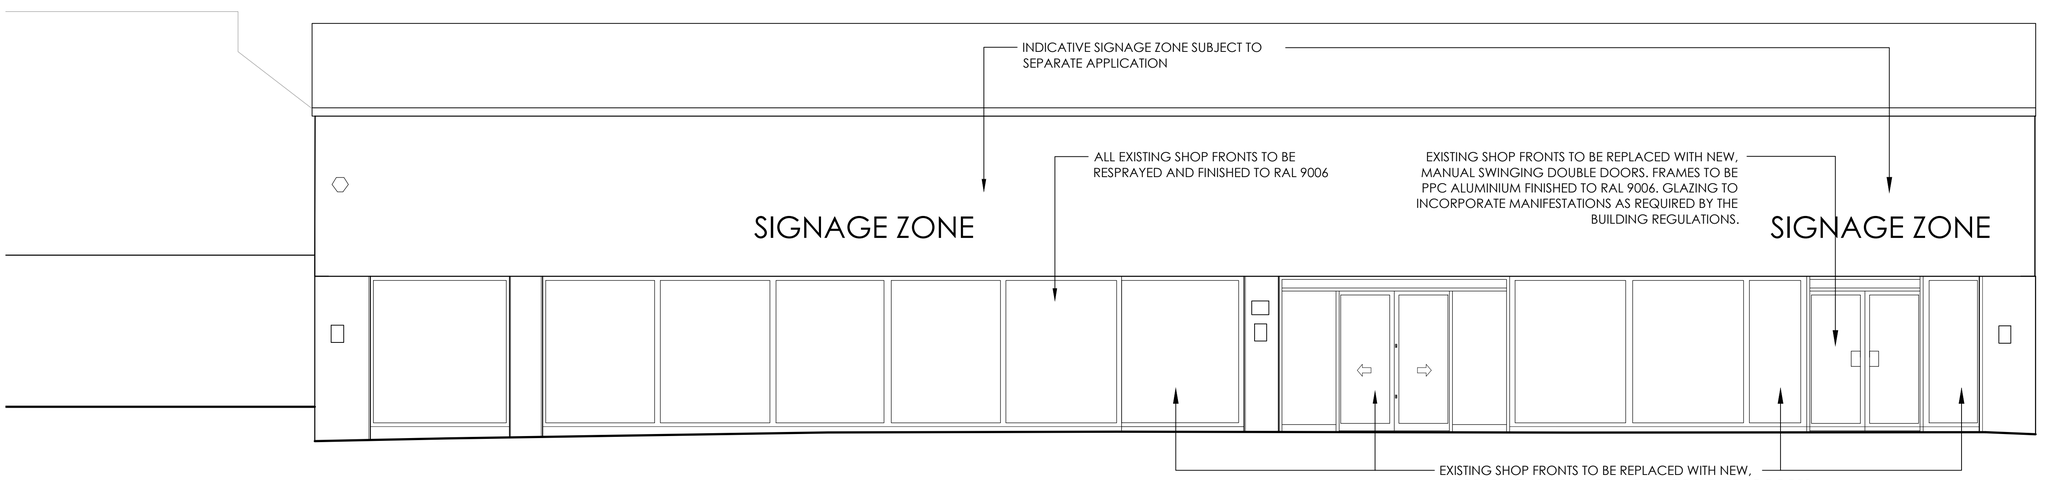

PROPOSED FRONT ELEVATION
SCALE 1:50

VALE (UK) LIMITED
Kitling Road
Knowsley Business Park
Prescot
Merseyside
L34 9JA
Tel: 0151 546 4684
Fax: 0151 548 2420
Email: shopfit@valeuk.co.uk

NOTE:
DRAWING BASED ON INHERITED INFORMATION. ALL DIMENSIONS TO BE CHECKED ON SITE PRIOR TO ANY WORK COMMENCING.

FOR PLANNING PURPOSES

Client:
VALE UK

Project:
1083 STOCKPORT ROAD
LEVENSHULME
MANCHESTER, M19 2RE

Title:
PROPOSED PLAN & BUILDING ELEVATIONS SHOP FRONT APPLICATION

Project:	Drawing No:
LEV	**(P)103-3**
Scale: **VARIES@A1**	Date: 01.11.2013
Drawn By: AA	Checked By: DJF