

Do not scale from this drawing. All information should be checked by the contractor on site before commencing work. Any discreprencies should be reported to the architect immediately. All rights are reserved and are not transferable. Unauthorised reproductions of this drawing are not permitted.




LOCATION PLAN 1:1000

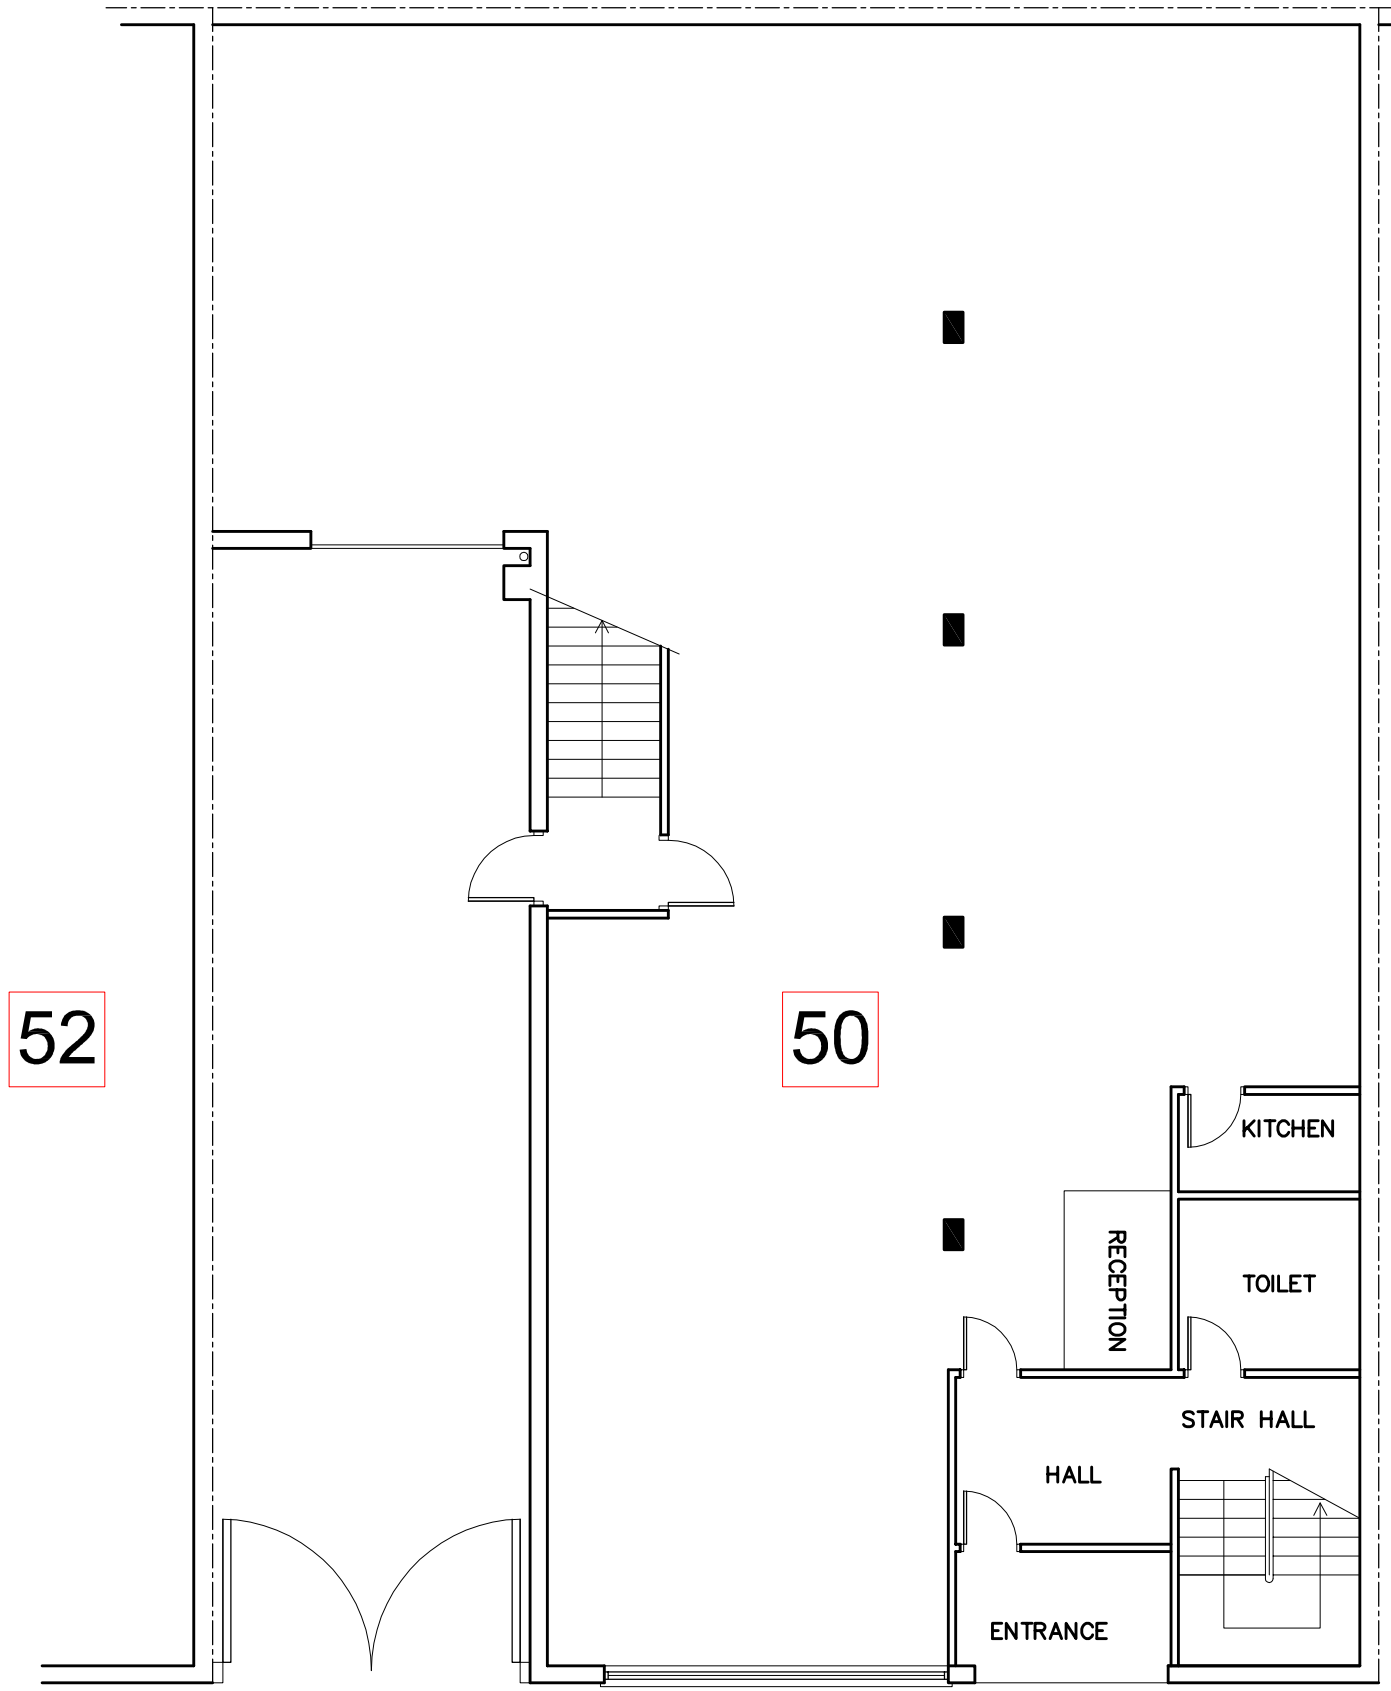


EXISTING GROUND FLOOR PLAN

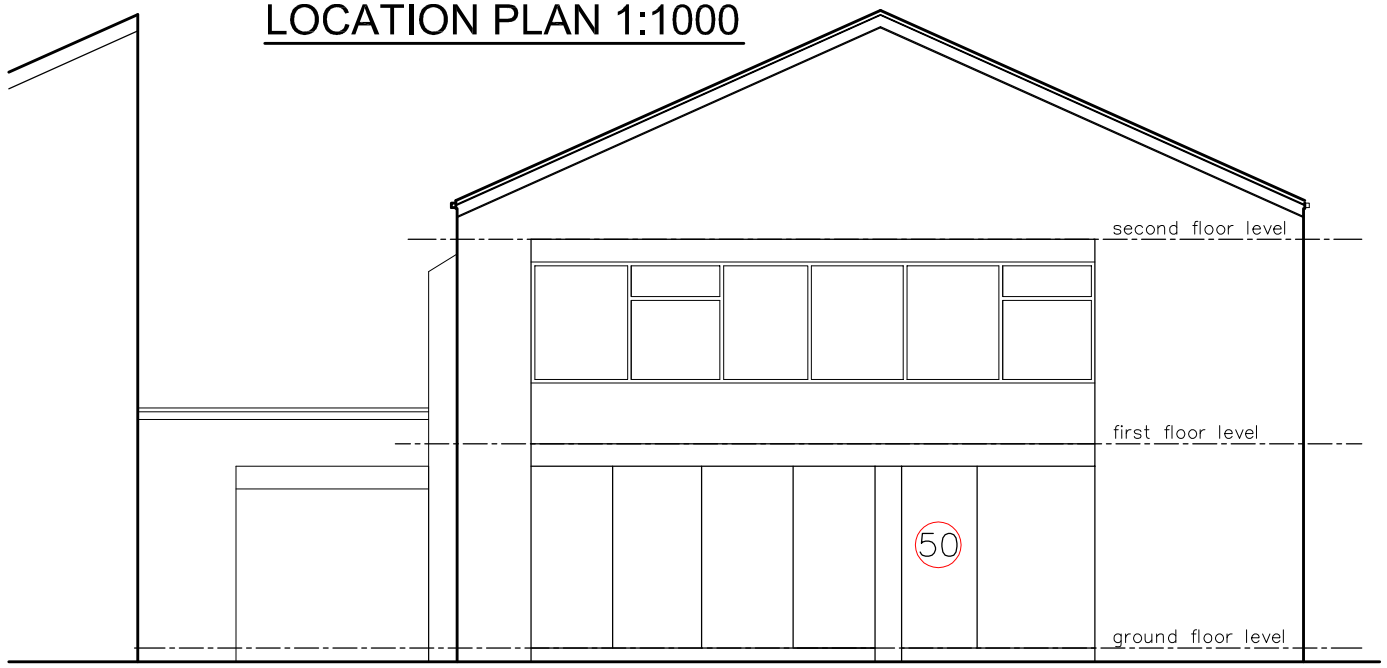


EXISTING FRONT ELEVATION

PROJECT
Site @ 50 Broughton Street
Manchester M8 8NN

CLIENT
Unique Clothing

DRAWING TITLE
Existing Plan

| JOB No | DRAWING No |
|---|---|
| - | P-01 |

| SCALE | DATE | REVISION |
|---|---|---|
| 1:100 A3 | Mar. 2014 | - |

| DRAWN | CHECKED BY |
|---|---|
| NA | |

t: 0782 895 3405
e: niamat@hotmail.co.uk

na design