
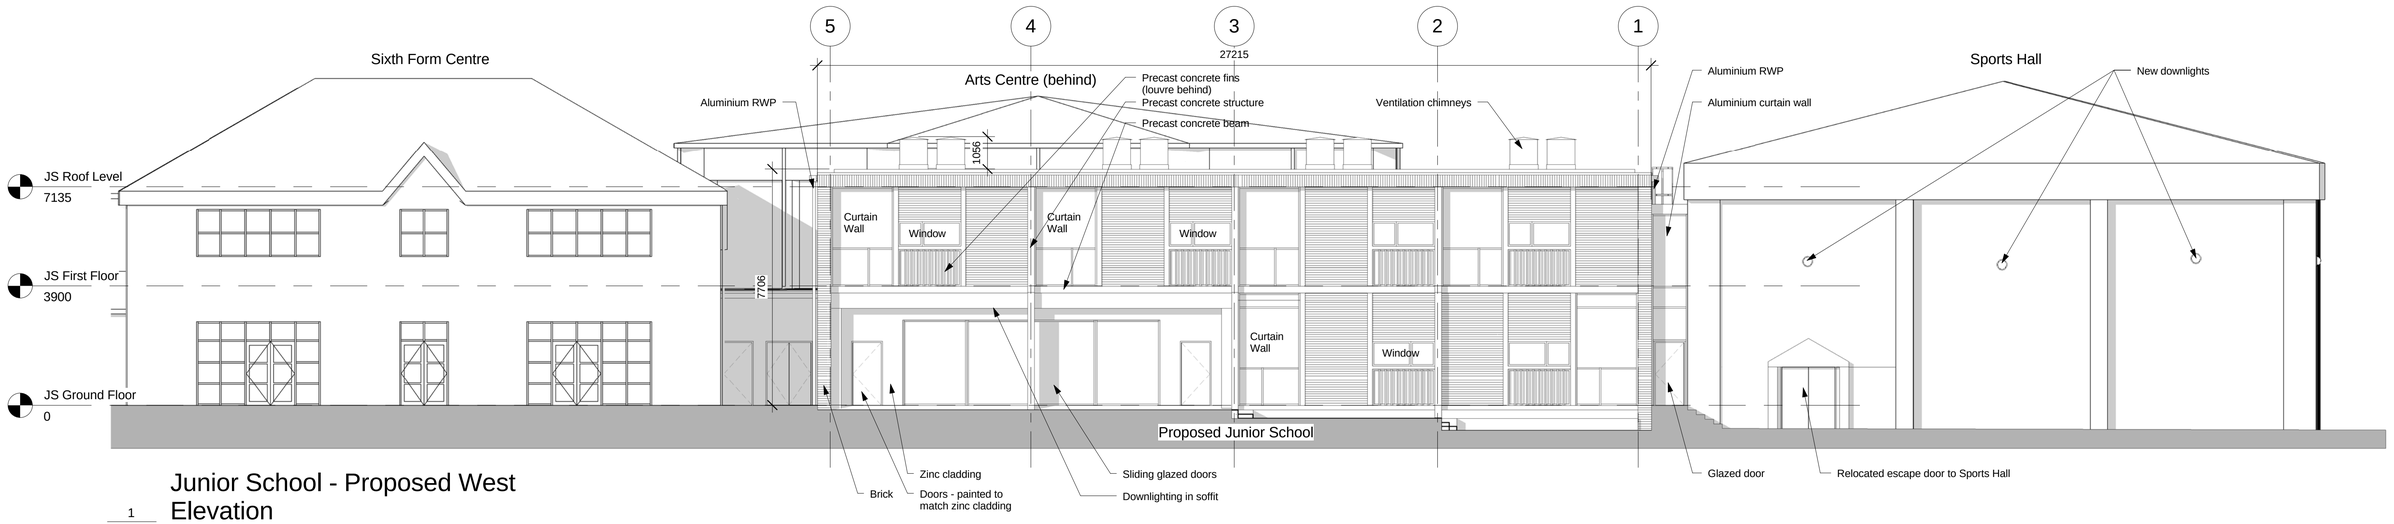


Junior School - Proposed West Elevation

1 / 023

1 : 100

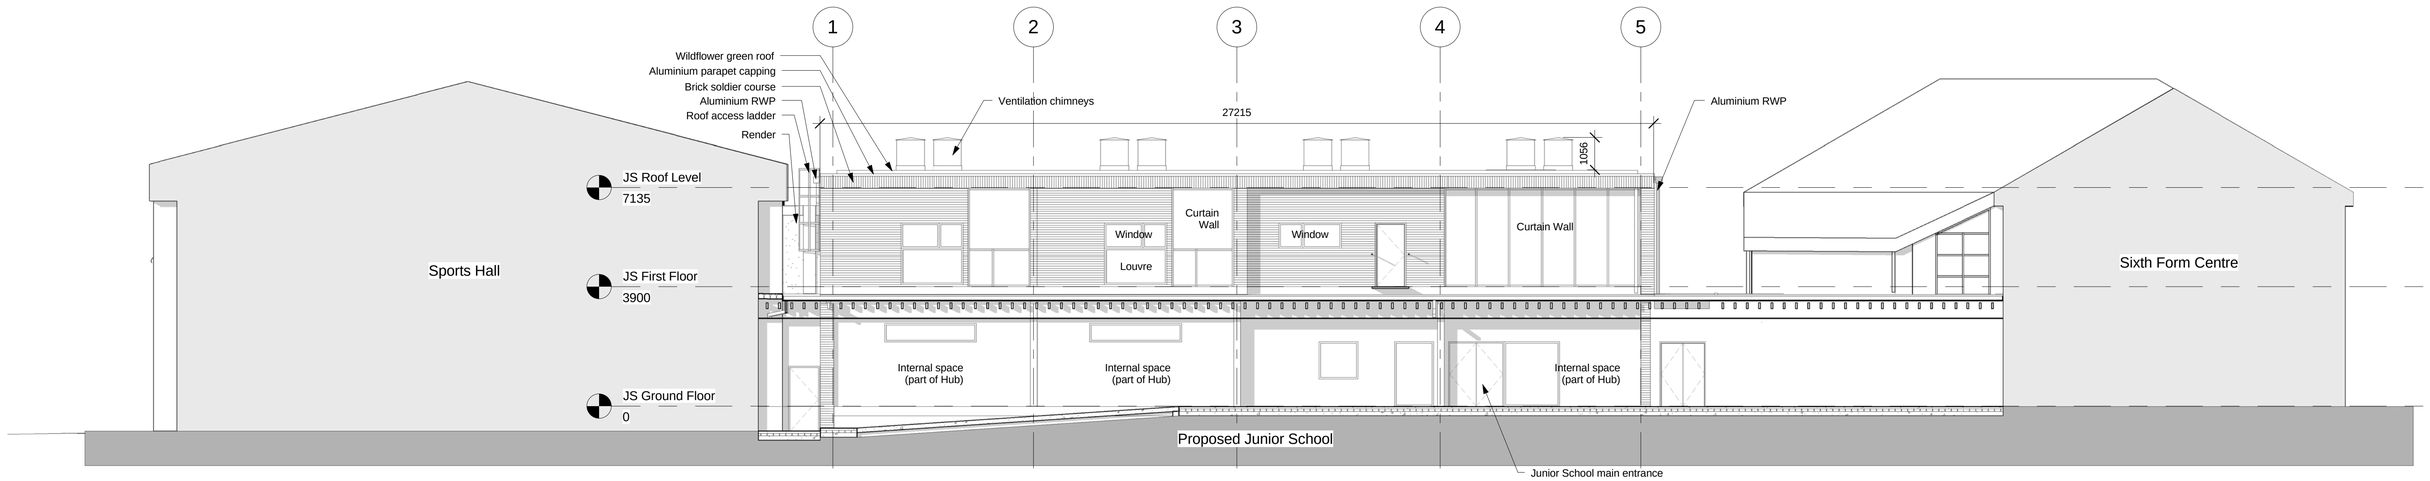

Junior School - Proposed East Elevation

2 / 023

1 : 100


0 1m 2m 3m 4m 5m

standard notes

1. Do not scale this drawing.
2. All dimensions must be checked on site and any discrepancies verified with the architect.
3. Unless shown otherwise, all dimensions are to structural surfaces.

THIS IS NOT A CONSTRUCTION DRAWING, IT IS UNSUITABLE FOR THE PURPOSE OF CONSTRUCTION AND MUST ON NO ACCOUNT BE USED AS SUCH.

drawing notes

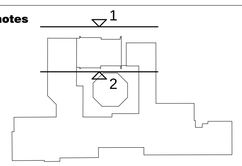

revisions

rev	date	by	amendment
-	15.04.14	GH	Preliminary
P1	01.05.14	GH	Client Issue
P2	02.05.14	GH	PLANNING ISSUE

Junior School & Hub

Withington Girls' School

date 20/04/14

client WGS

scale @ A1 As indicated

drawing JS Proposed Elevations 2

drawn GH **checked** GH **drawing number** 3083 · D · 023 **rev** P2

C:\Revit Local\3083_WGS_BUILDING_gillian.harrison.rvt

Levitt Bernstein
1 Kingsland Passage
London
E8 2BB

t: 020 7275 7676
f: 020 7275 9348
w: levittbernstein.co.uk
e: post@levittbernstein.co.uk

Levitt Bernstein