PURPOSE OF ISSUE	PLANNING

Do not scale from this drawing. All information should be checked by the contractor on site before commencing work. Any discreprencies should be reported to the architect immediately. All rights are reserved and are not transferable. Unauthorised reproductions of this drawing are not permitted.

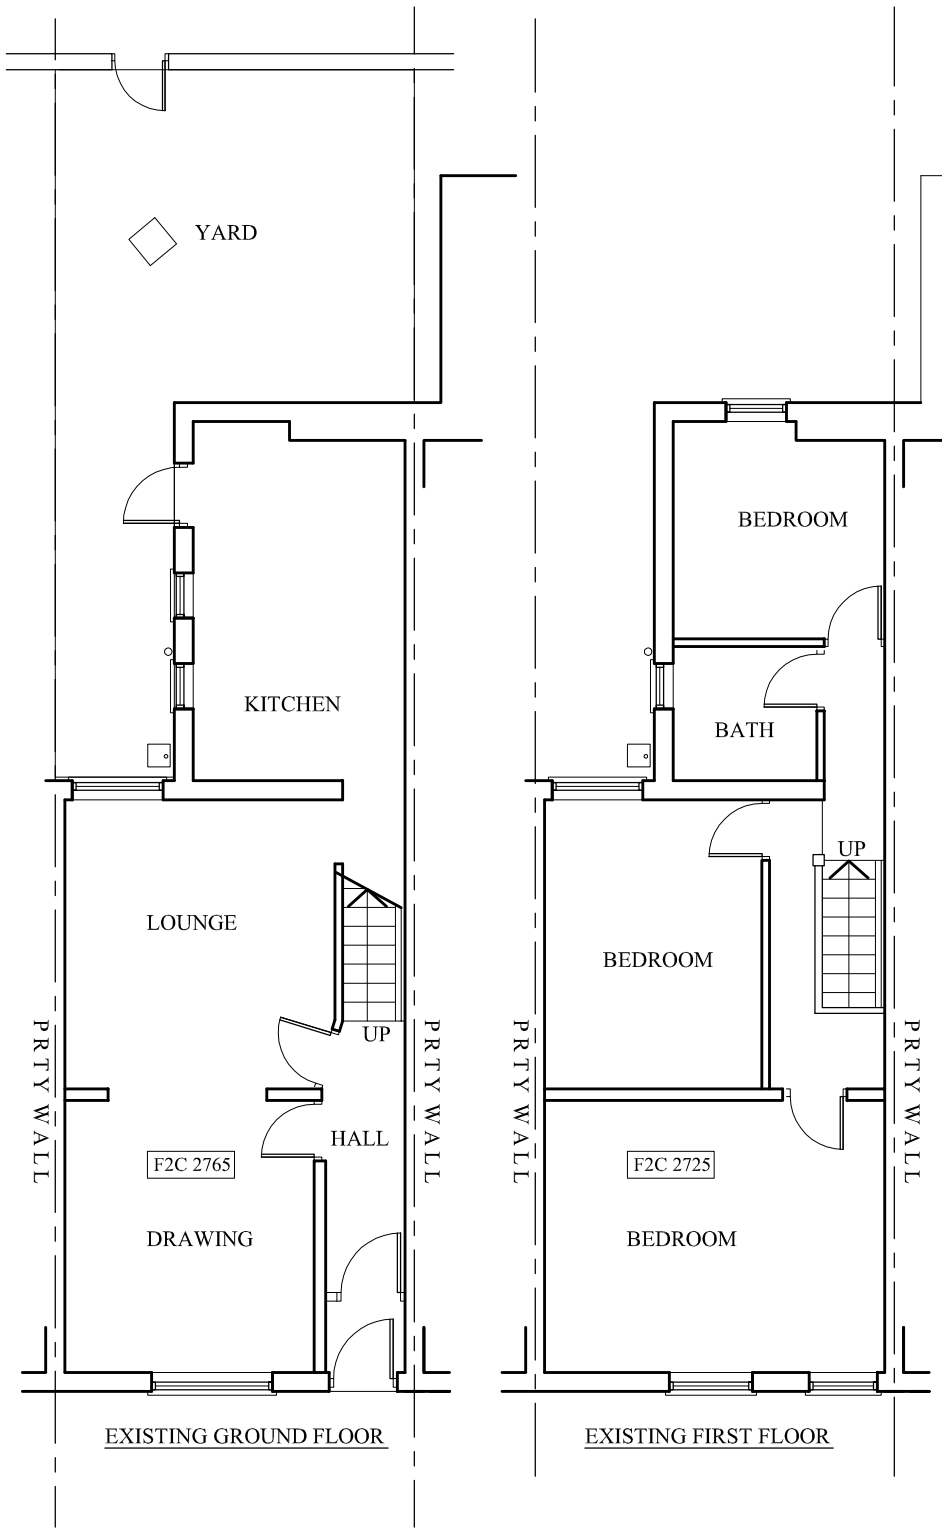

EXISTING GROUND FLOOR

EXISTING FIRST FLOOR

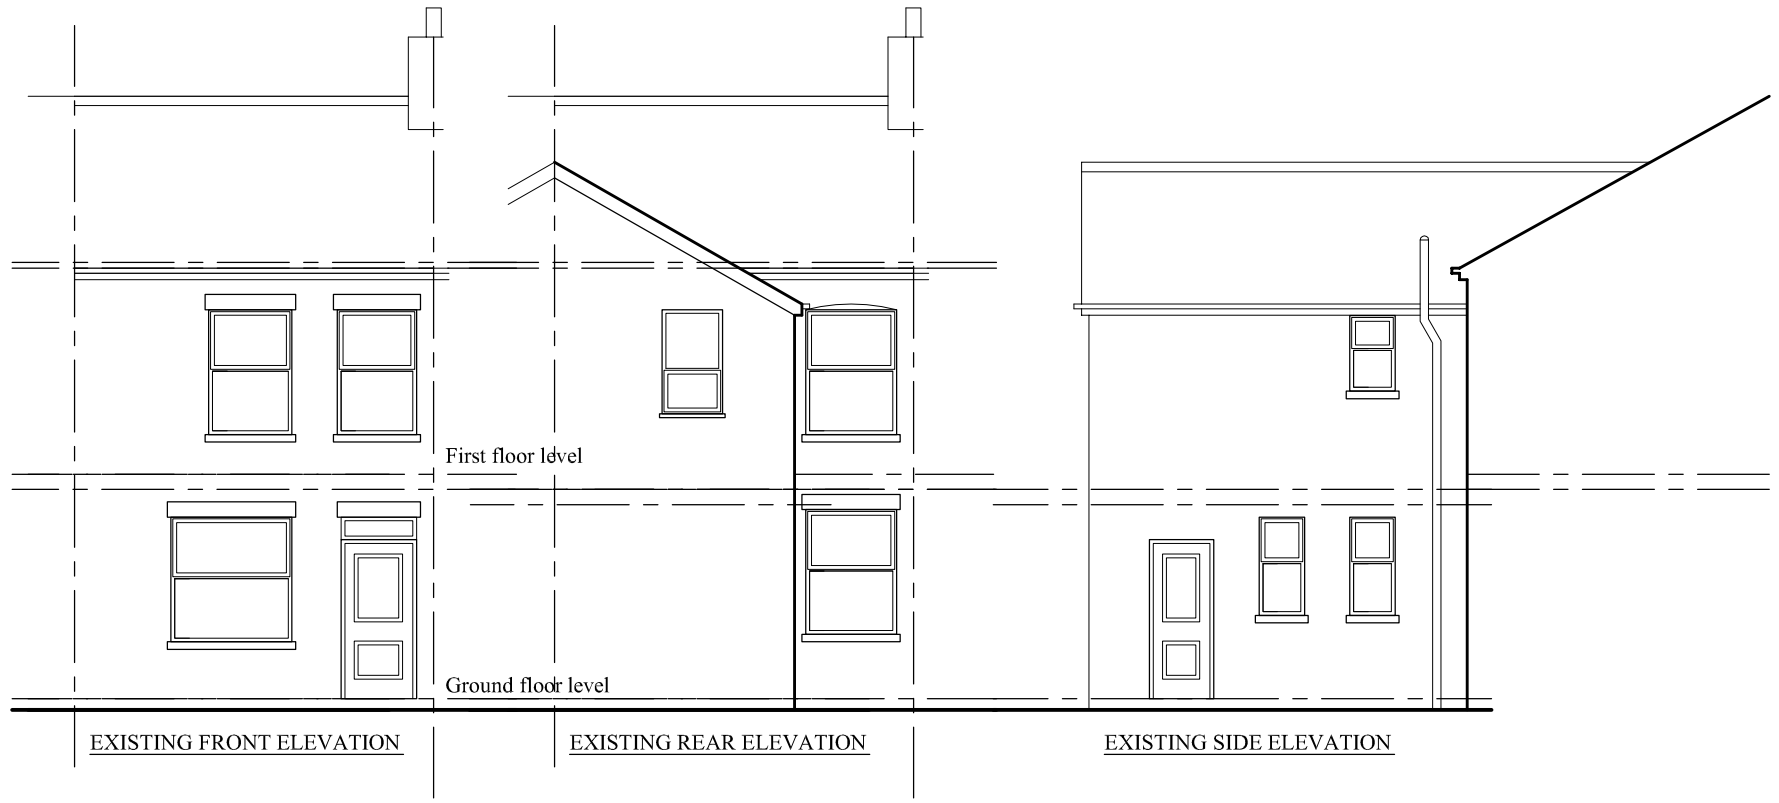

EXISTING FRONT ELEVATION

EXISTING REAR ELEVATION

EXISTING SIDE ELEVATION

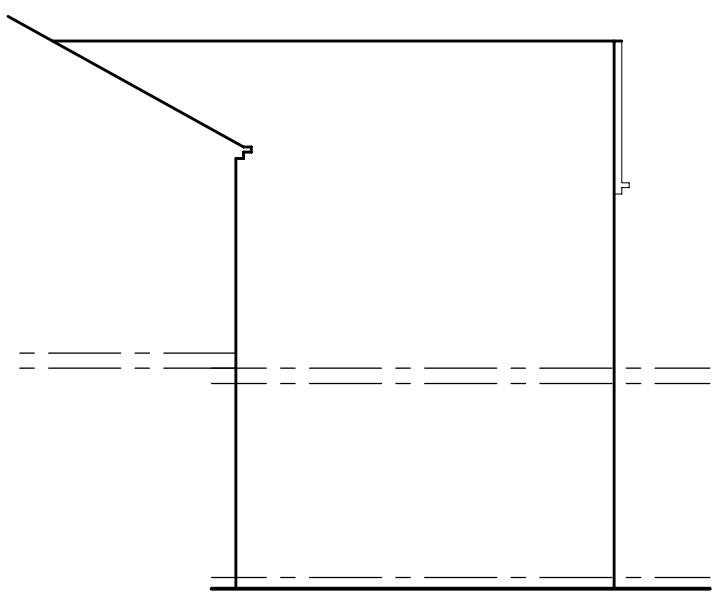

EXISTING SIDE ELEVATION



LOCATION PLAN 1:1000

N

PROJECT
36 East Grove, MCR, M13 0BA

CLIENT
Mr. Ayaz

DRAWING TITLE
Existing plan

JOB No	DRAWING No
-	NA-P01

SCALE	DATE	REVISION
1:100@A3	Nov. 2013	-

t: 0782 895 3405
e: niamat@hotmail.co.uk

na design