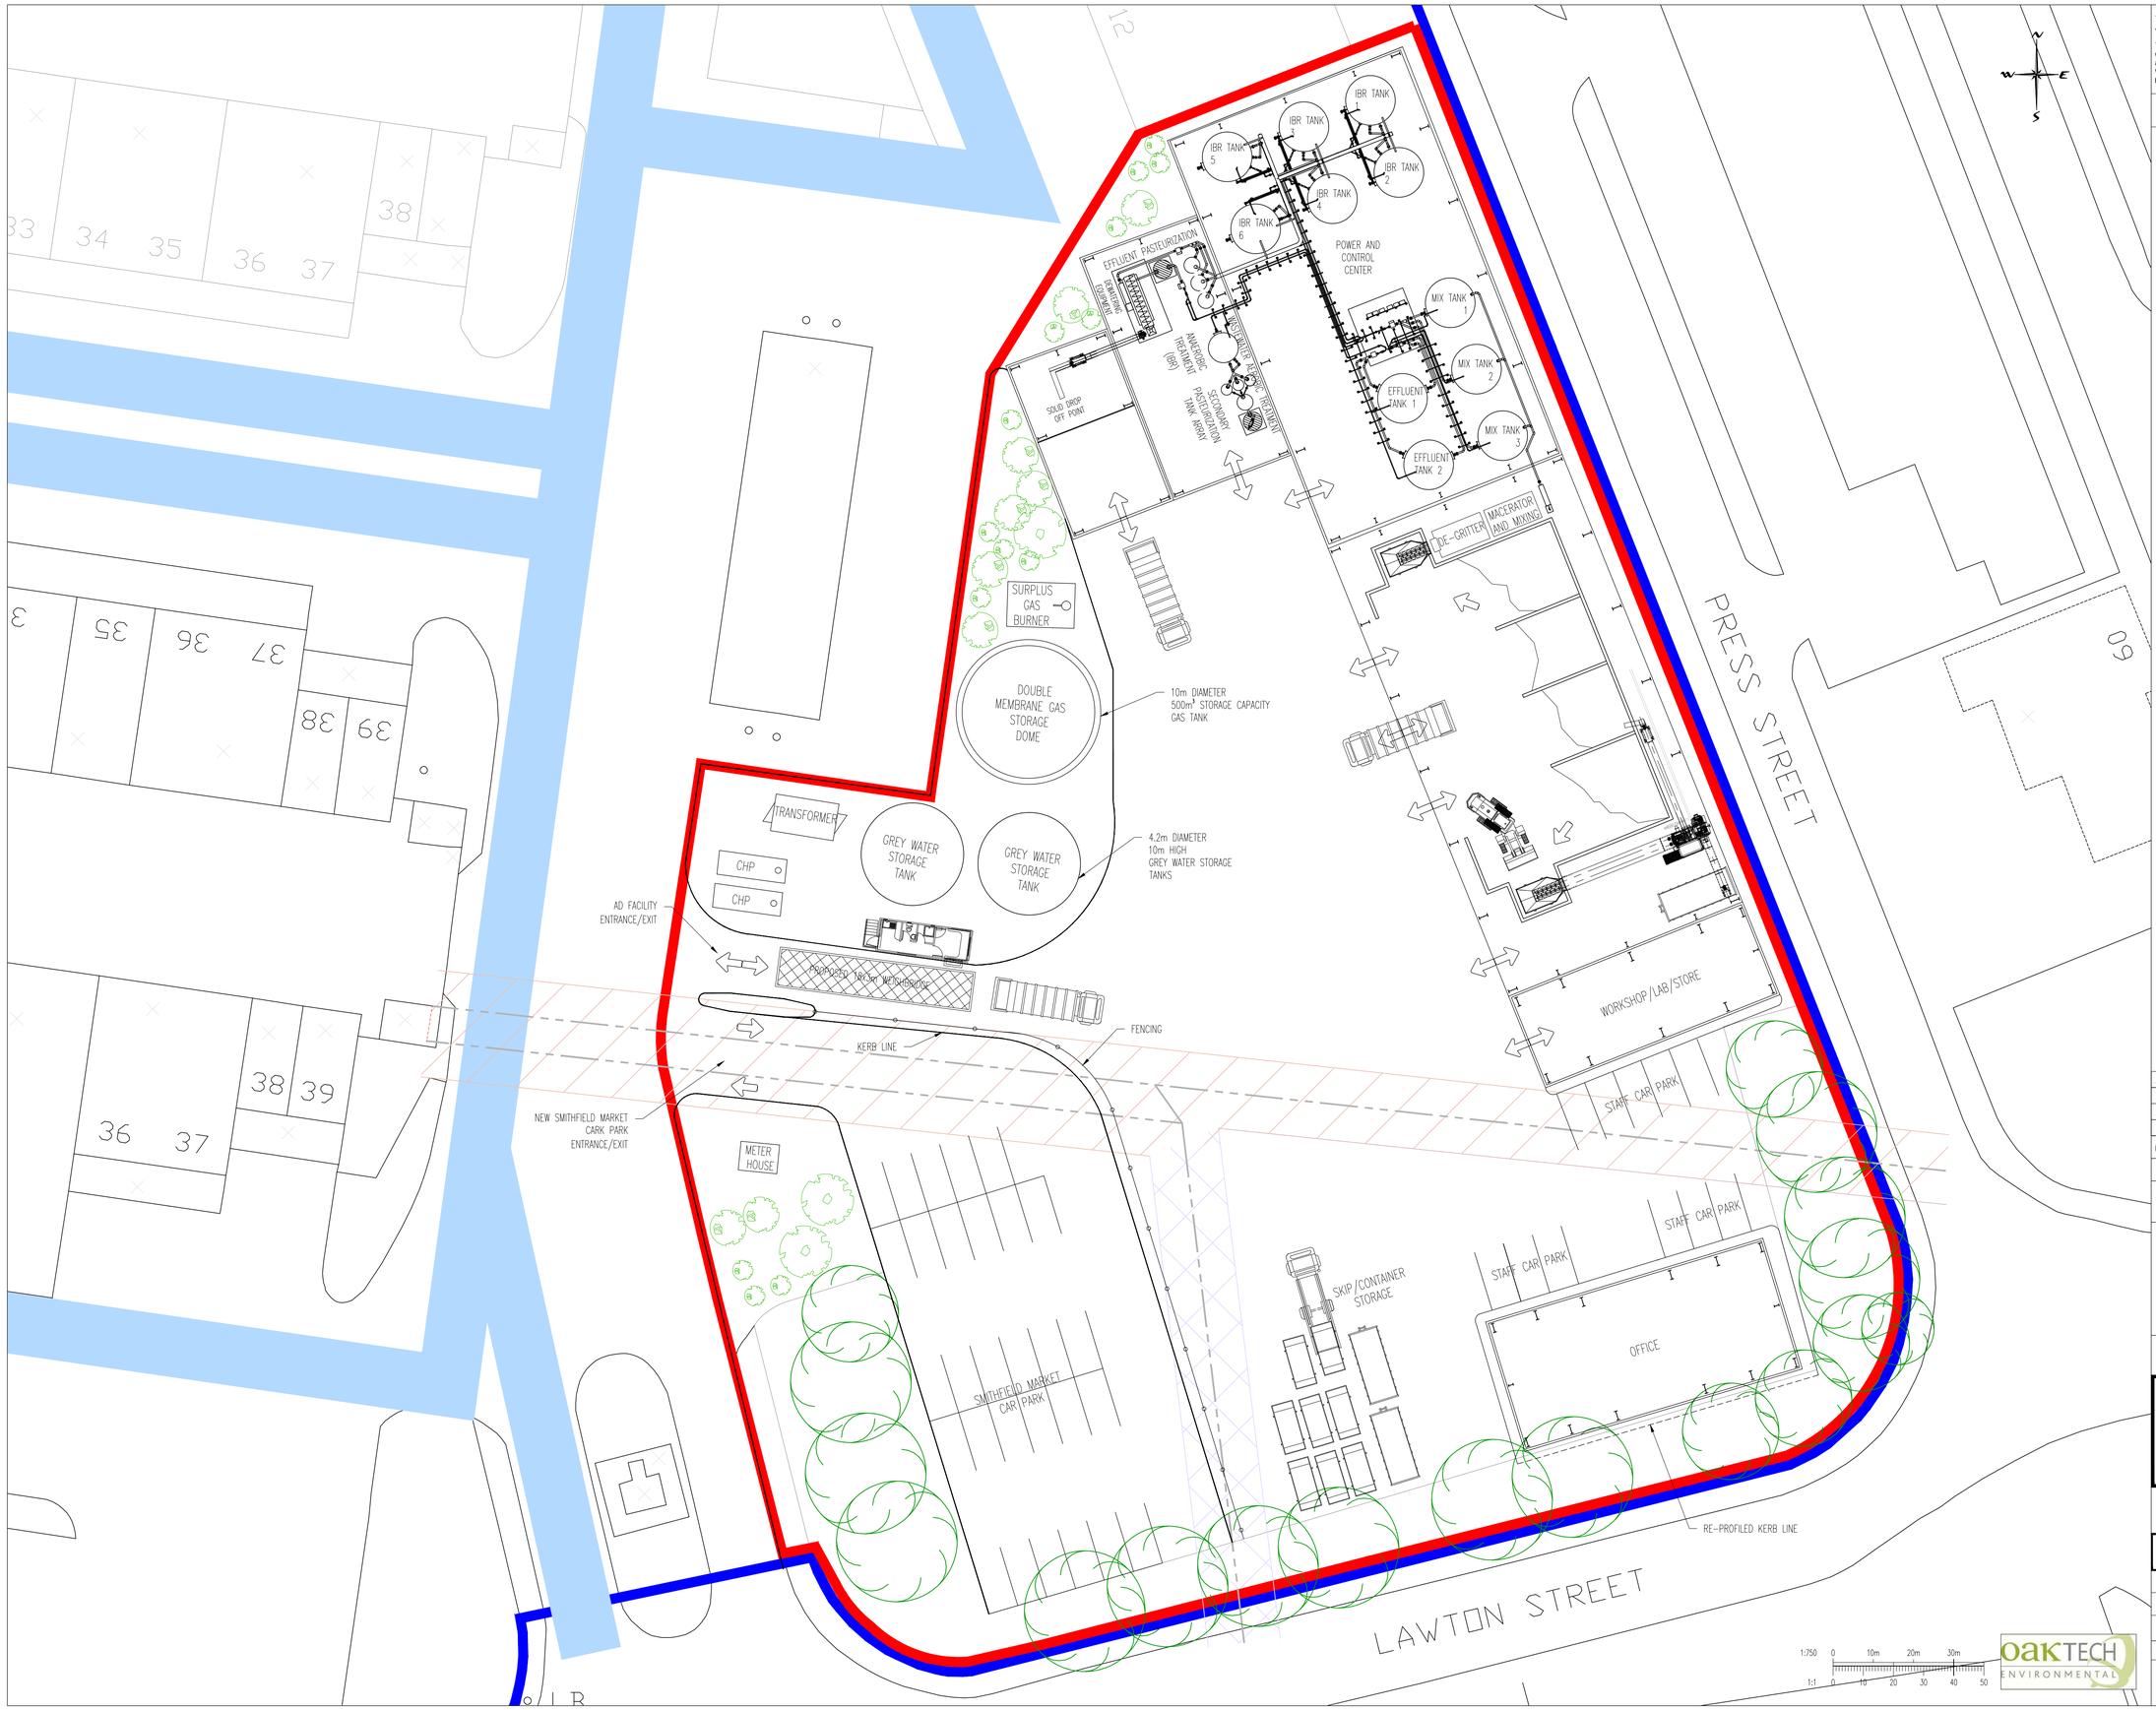

This drawing should not be scaled. Dimensions to be verified on site.
Any discrepancies should be referred to the Engineer prior to work being put in hand.

This drawing is the property of Waterman Transport & Development Limited, and the drawing is issued on the condition that it is not copied reproduced, retained or disclosed to any unauthorised person, either wholly or in part without the consent in writing of Waterman Transport & Development Limited
Pickfords Wharf, Clink Street, London SE1 9DG t 020 7928 7888 f 020 7902 0992

GENERAL NOTES

1. THIS DRAWING IS TO BE READ IN CONJUNCTION WITH ALL ENGINEER'S, ARCHITECT'S OR OTHER RELEVANT DRAWINGS AND SPECIFICATIONS.
2. ALL DIMENSIONS AND LEVELS ARE TO BE CHECKED ON SITE BY THE CONTRACTOR PRIOR TO PREPARING ANY WORKING DRAWINGS OR COMMENCING ON SITE.
3. THE CONTRACTOR MUST ENSURE AND WILL BE HELD RESPONSIBLE FOR THE OVERALL STABILITY OF THE BUILDING/STRUCTURE/EXCAVATION AT ALL STAGES OF THE WORK.
4. ALL WORK BY THE CONTRACTOR MUST BE CARRIED OUT IN SUCH A WAY THAT ALL REQUIREMENTS UNDER THE HEALTH AND SAFETY AT WORK ACT ARE SATISFIED.
5. ALL WORK IS TO BE CARRIED OUT IN COMPLIANCE WITH THE REQUIREMENTS OF THE RELEVANT STATUTORY AUTHORITIES AND REGULATIONS.

KEY

- EXISTING "BLUE ROUTE" FOR EMERGENCY VEHICLES
- PLANNING APPLICATION BOUNDARY
- ASSUMED EASEMENT ZONE OF PUBLIC & COMBINED SEWER
- ASSUMED EASEMENT ZONE OF PUBLIC SURFACE SEWER

Rev	Date	Description	By
A04	13.12.13	TANK DIMENSIONS ADDED	TM
A03	04.12.13	OFFICE BUILDING ADDED	TM
A02	02.12.13	FINAL SCHEME	TM
A01	29.11.13	PLANNING	TM

Amendments

Project
MANCHESTER A.D. FACILITY

Title
NEW SMITHFIELD MARKET, MANCHESTER
PROPOSED ANAEROBIC DIGESTION FACILITY
PROPOSED SITE LAYOUT

Client
OAKTECH ENVIRONMENTAL

Waterman
Bradshaw House 31 Waterloo Lane Bramley Leeds LS13 2JB
t 0113 256 3322 f 03333 444 501
mail@watermangroup.com www.watermangroup.com

Drawing Status
PLANNING

Designed by	RMP	Checked by	Project No CIV13380
Drawn by	TM	Date NOV 2013	
Scales @ A1 work to figured dimensions only	1:250		Computer File No

Publisher	Zone	Category	Number	Revision
CIV	SA	07	0003	A04