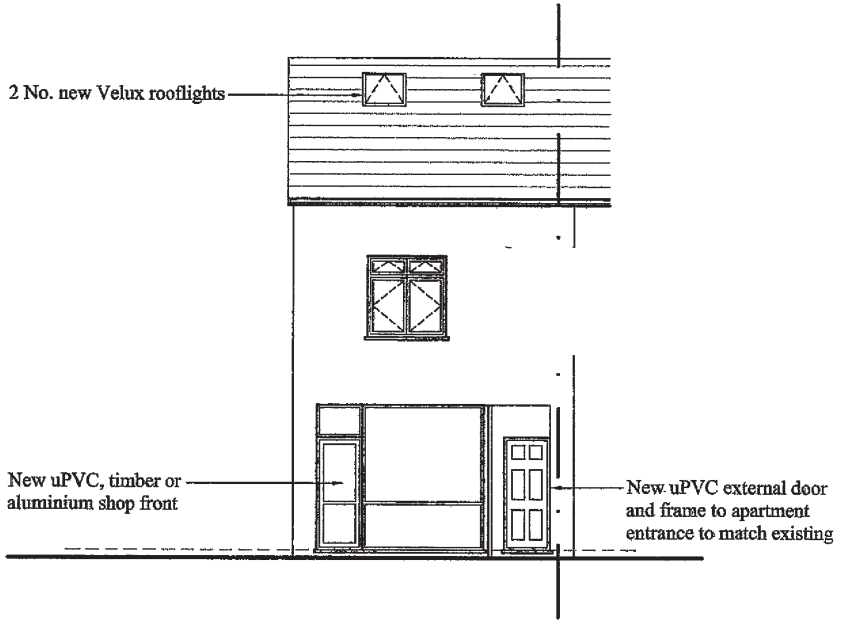

PROPOSED FRONT ELEVATION

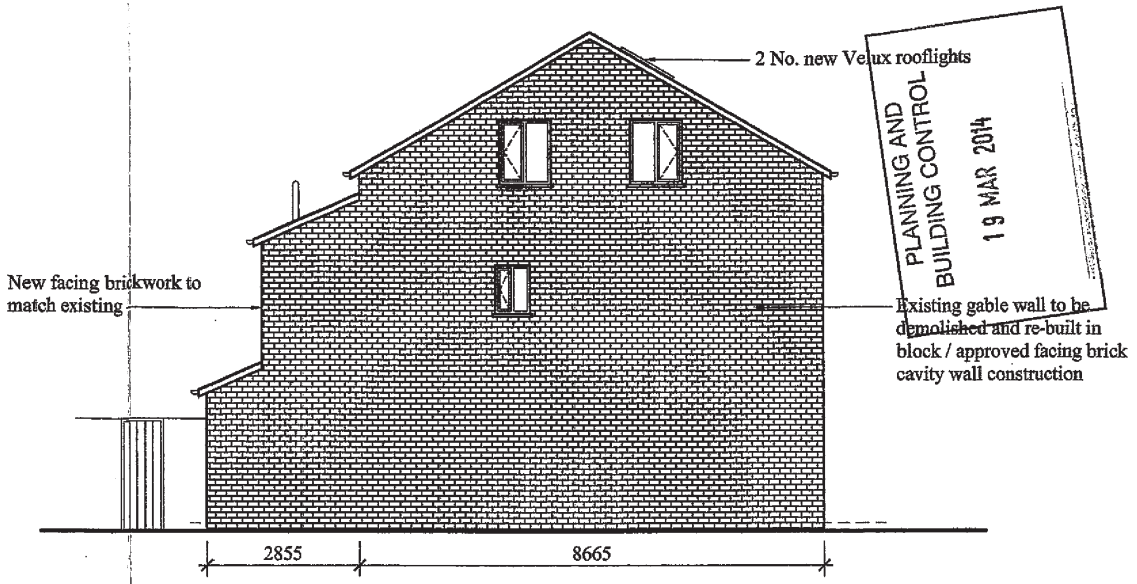

PROPOSED L.H. SIDE ELEVATION

PLANNING AND BUILDING CONTROL
19 MAR 2014

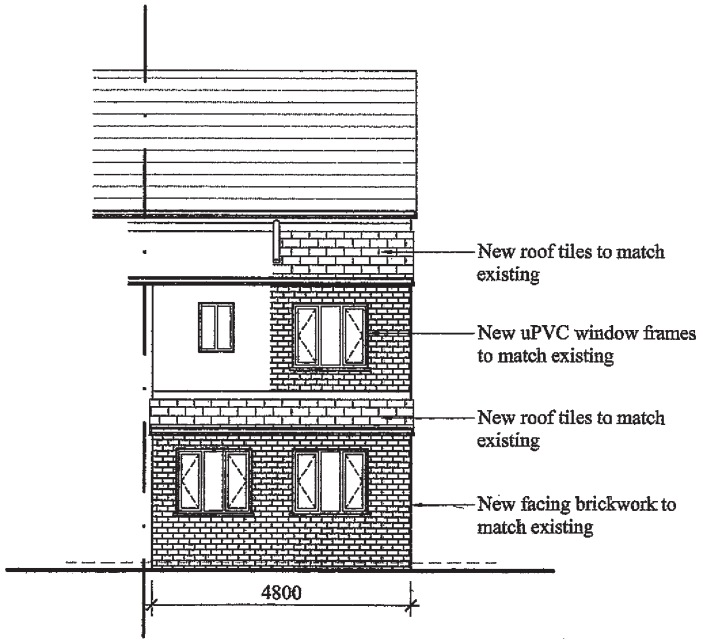

PROPOSED REAR ELEVATION

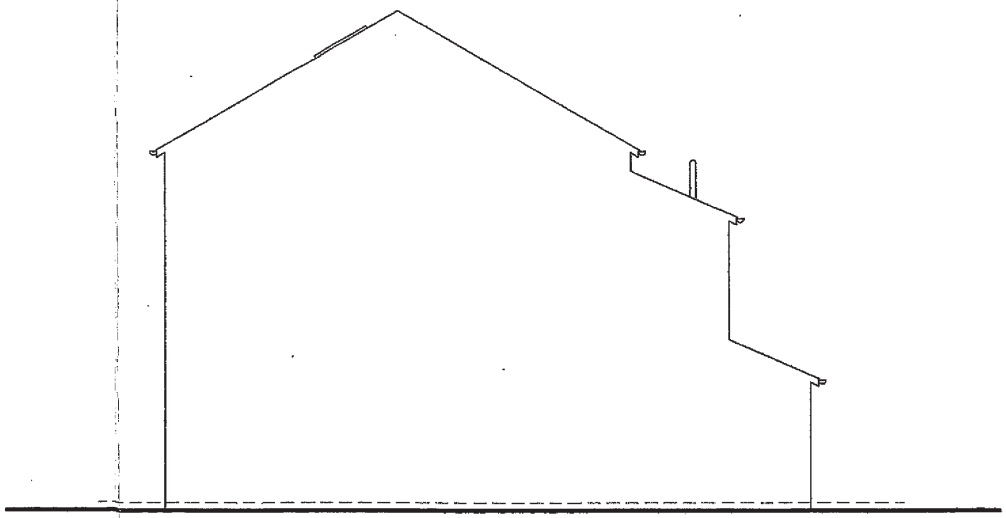

PROPOSED R.H. SIDE ELEVATION

PROPOSED 2-STOREY REAR EXTENSION, LOFT CONVERSION & INTERNAL ALTERATIONS AT:
1 RIPPINGHAM ROAD, WITHINGTON, MANCHESTER, M20 3FX.

PROPOSED ELEVATIONS	SCALE 1:100	JOB No 0038// REV: 010

aluminium shop fronts detail

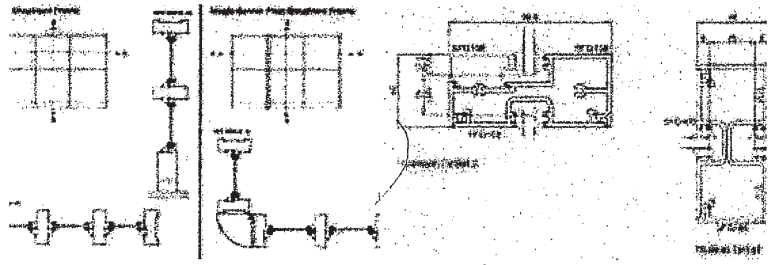

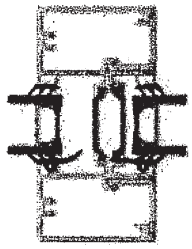

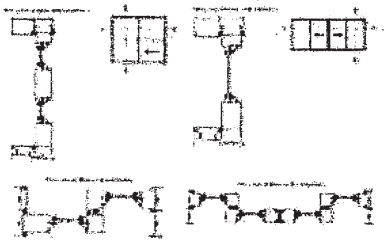

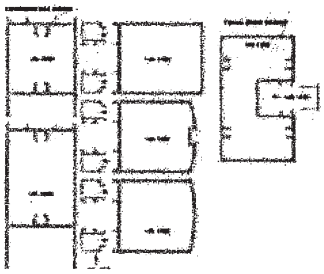

PLANNING AND
BUILDING CONTROL
19 MAR 2014

https://www.google.co.uk/?gws_rd=cr&ei=g-JvUq2TL-jD4gTQmlEw#q=aluminium+shop+fronts+detail+drawings

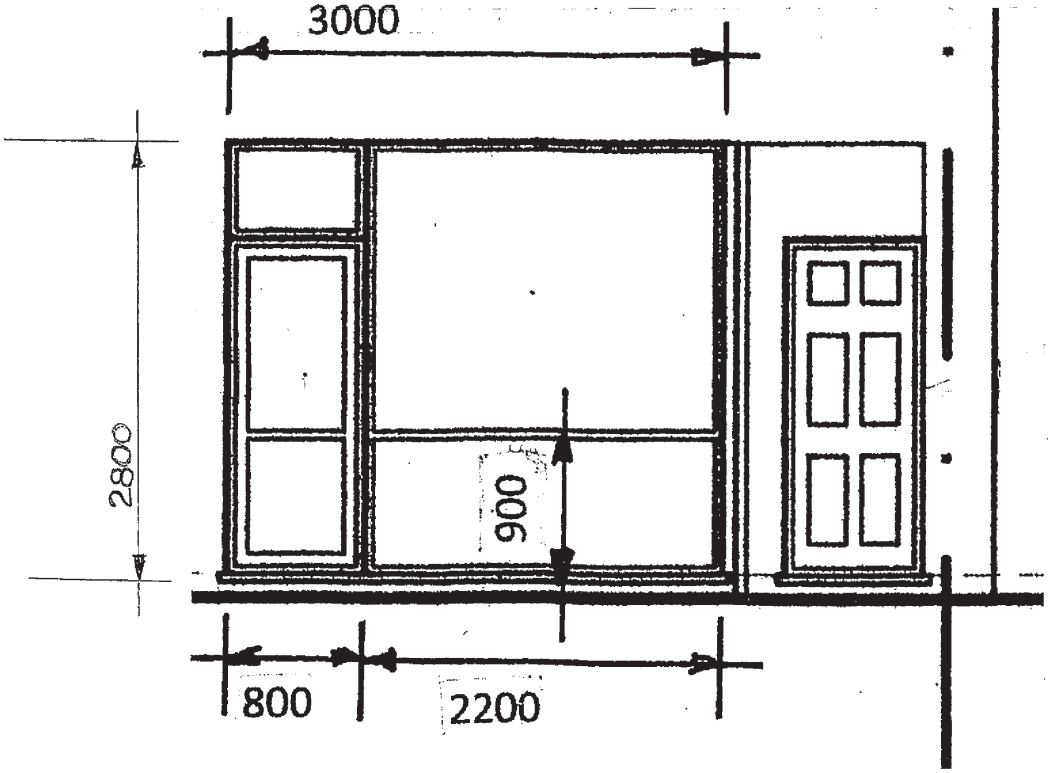

DETAILS OF PROPOSED ALUMINIUM SHOP FRONT

1, RIPPINGHAM ROAD WITHINGTON **0038/011**

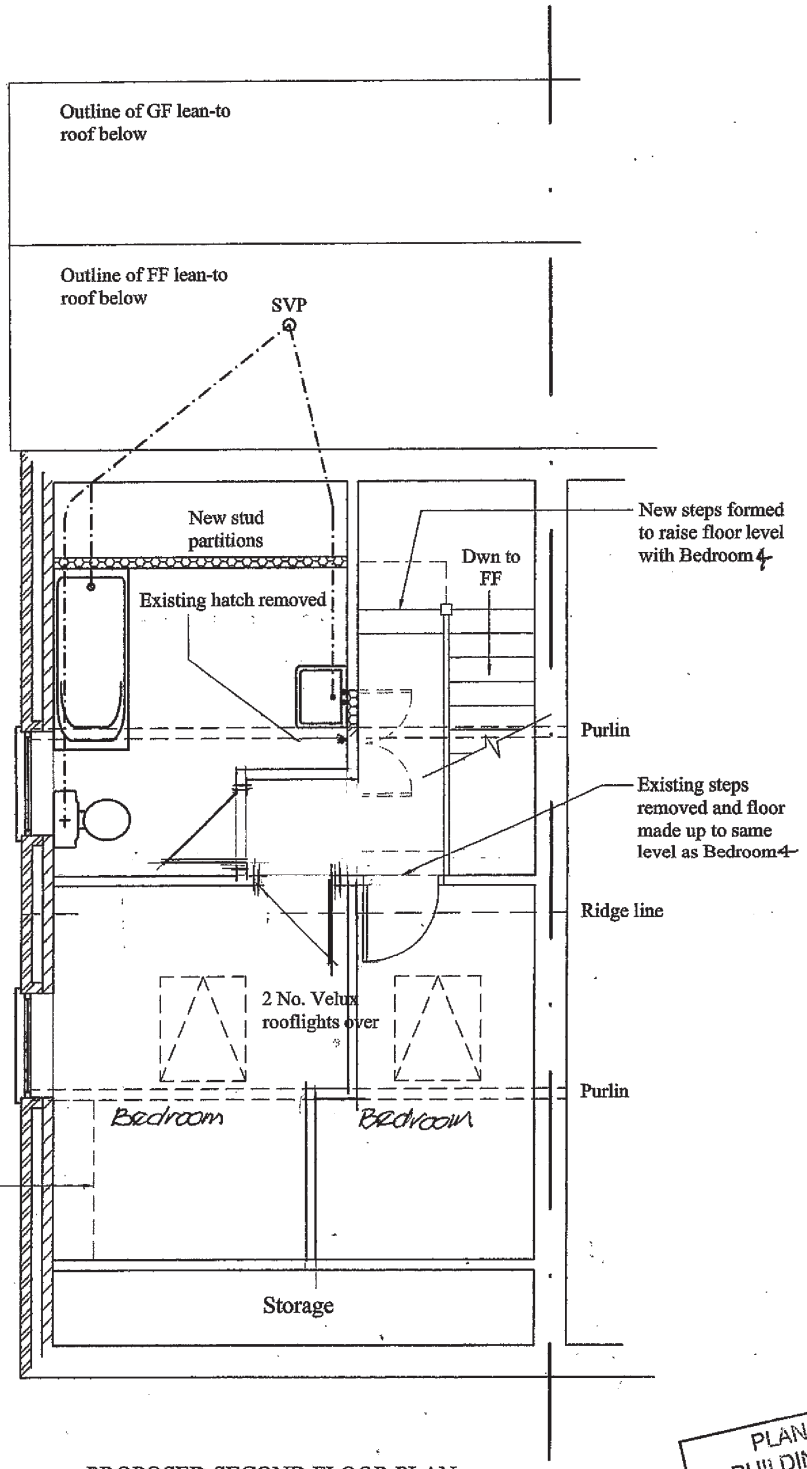

PROPOSED SECOND FLOOR PLAN
(APARTMENT)

PLANNING AND BUILDING CONTROL
19 MAR 2014

PROPOSED 2-STOREY REAR EXTENSION, LOFT CONVERSION & INTERNAL ALTERATIONS AT: 1 RIPPINGHAM ROAD, WITHINGTON, MANCHESTER, M20 3FX.		
PROPOSED SECOND FLOOR PLAN	*SCALE 1:50*	JOB No 0038/ 009 *REV:*

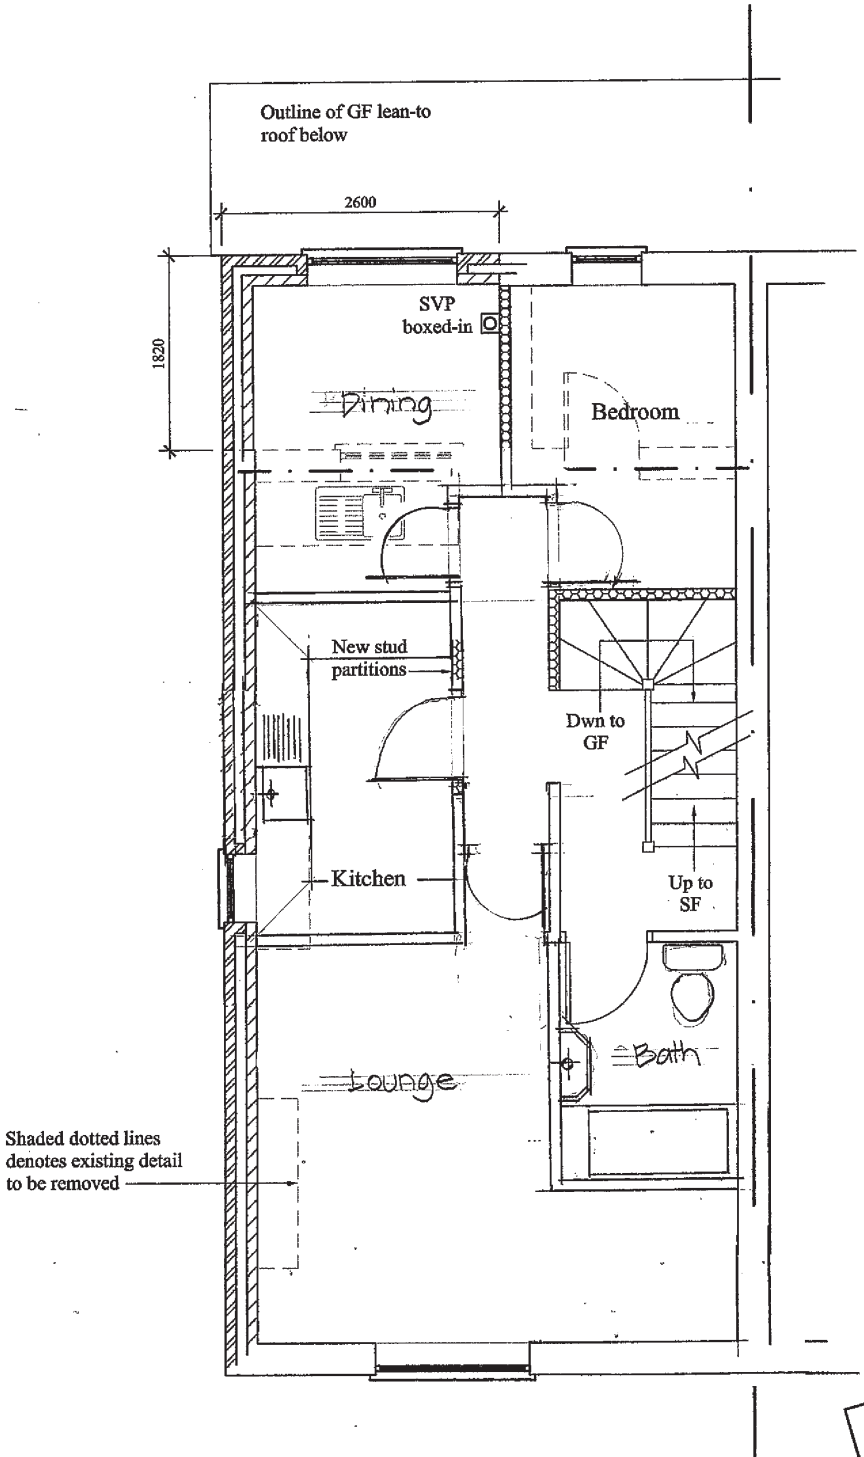

PROPOSED FIRST FLOOR PLAN
(APARTMENT)

PLANNING AND BUILDING CONTROL
19 MAR 2014

PROPOSED 2-STOREY REAR EXTENSION, LOFT CONVERSION & INTERNAL ALTERATIONS AT: 1 RIPPINGHAM ROAD, WITHINGTON, MANCHESTER, M20 3FX.		
PROPOSED FIRST FLOOR PLAN	*SCALE* 1:50	JOB No 0038/ 008 *REV:* A