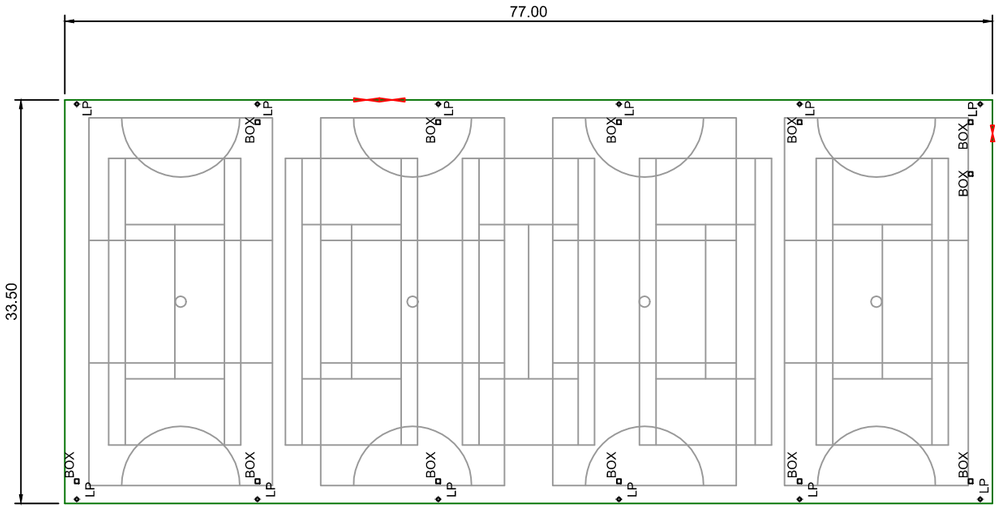

EXISTING COURT LAYOUT

PROPOSED COURT LAYOUT

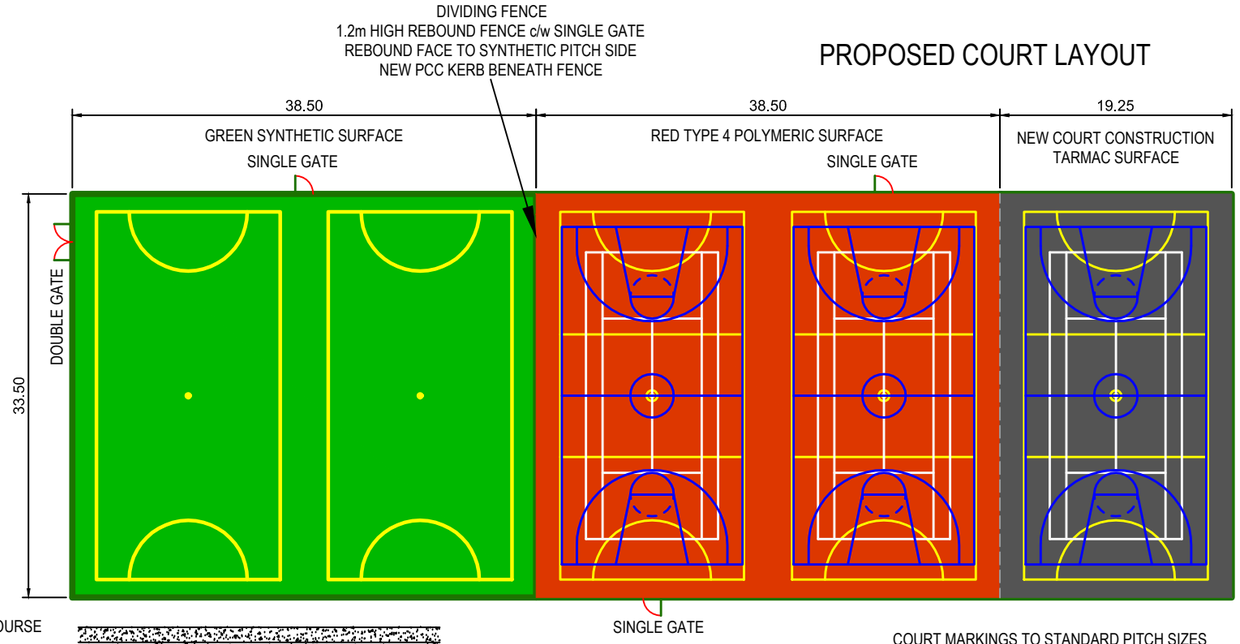

COURT MARKINGS TO STANDARD PITCH SIZES
TENNIS 23.77m x 10.97m - WHITE
BASKET BALL 28.00m x 15.00 m - BLUE
NETBALL 30.50m x 15.25m c/w 4.90m 'D's - YELLOW
FOOTBALL PITCHES TO SHARE NETBALL MARKINGS

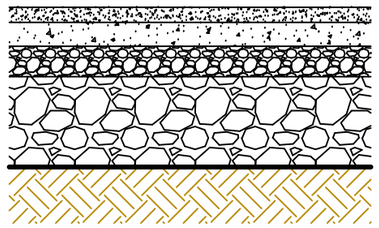

NEW COURT CONSTRUCTION

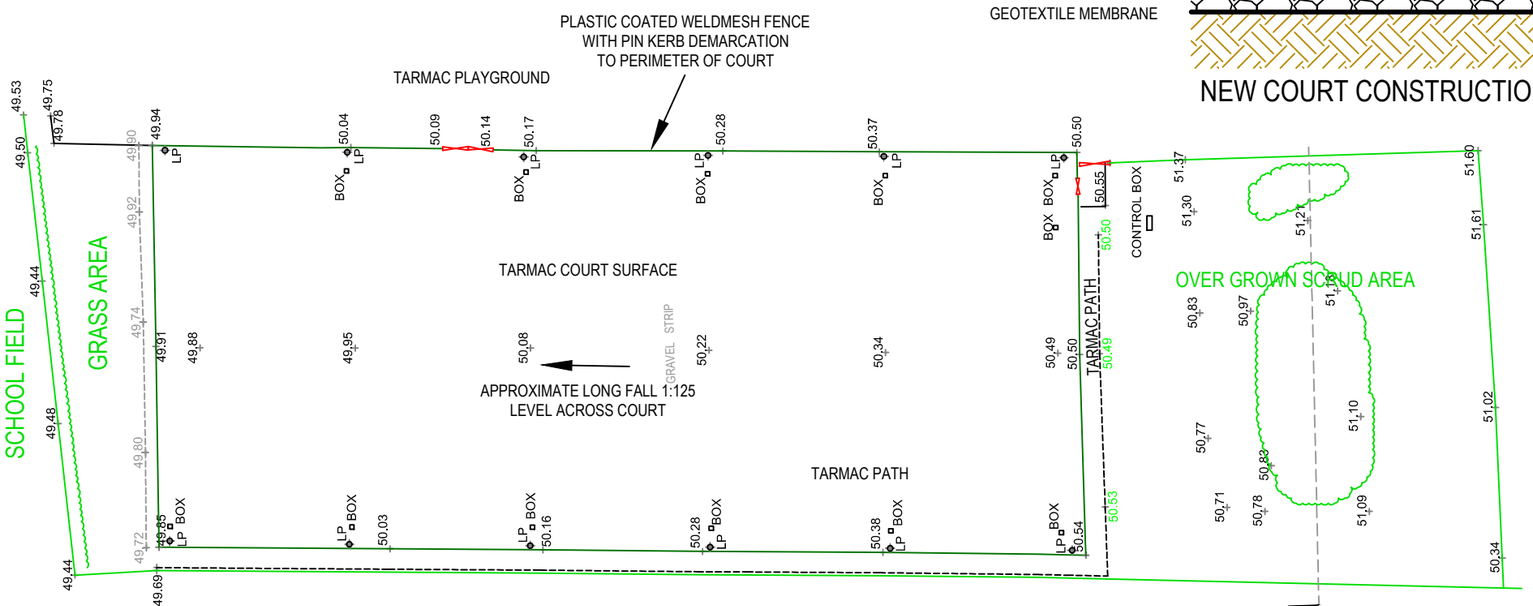

EXISTING LEVELS & LAYOUT

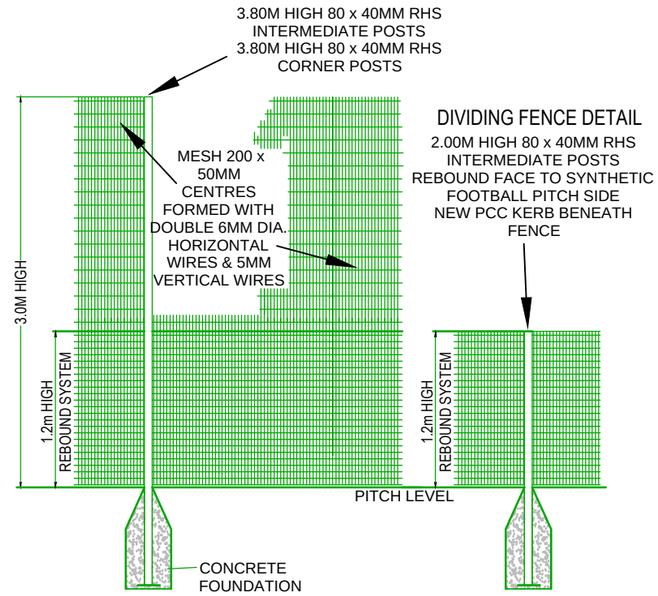

FENCING DETAILS

DO NOT SCALE

ISSUE TO CLIENT	
DATE	ACCEPTED
FOR CONSTRUCTION	
DATE	ISSUER

THIS DRAWING IS THE PROPERTY OF CLEVELAND LAND SERVICES (GUISBOROUGH) LTD, IT MUST NOT BE COPIED OR REPRODUCED WITHOUT WRITTEN PERMISSION

CLEVELAND LAND SERVICES
Sport, Leisure & Landscape Contractors

PARK FARM, DUNSDALE
GUISBOROUGH
CLEVELAND TS14 6RQ
TEL 01642 488328 FAX 01642 471036

CLEVELAND LAND SERVICES (GUISBOROUGH) LTD

SPORTS, LEISURE & LANDSCAPE CONTRACTORS

CONTRACT	MANCHESTER HEALTH ACADEMY					
TITLE	PROPOSED COURT WORKS					
DRAWING NO	DATE	REV	SCALE @ A3	SURV BY	DRAWN BY	CHKD BY
CL/MHA 02	22/01/2013		1:500	PJ	PJ	SM