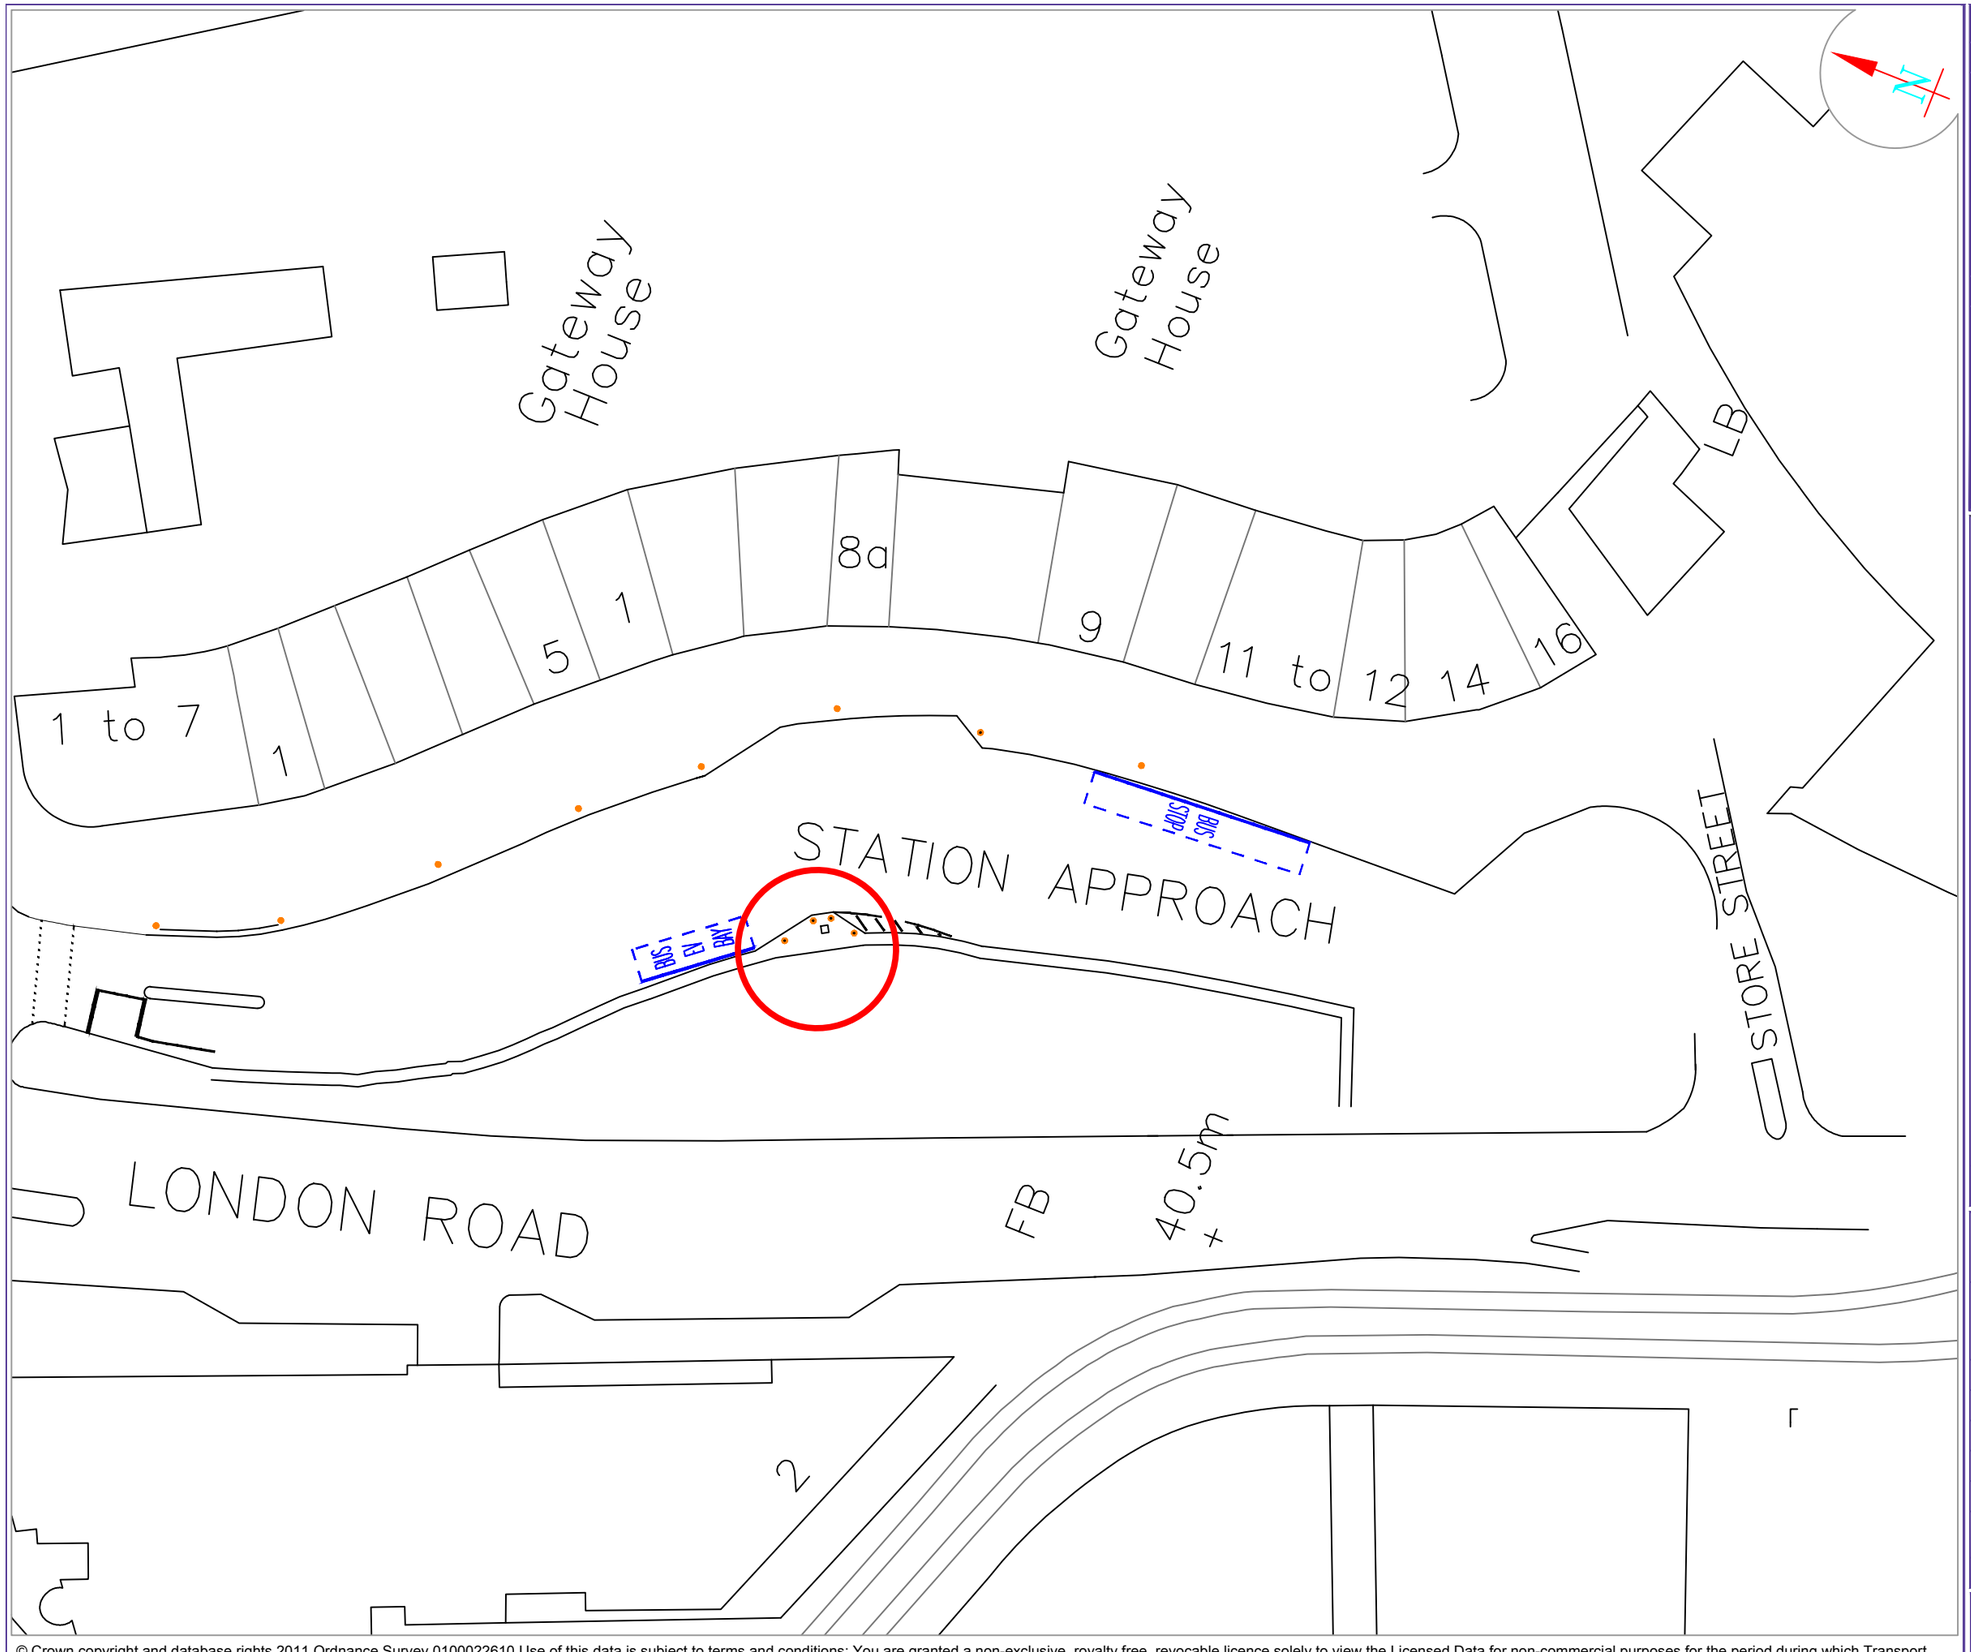


© Crown copyright and database rights 2011 Ordnance Survey 0100022610.Use of this data is subject to terms and conditions: You are granted a non-exclusive, royalty free, revocable licence solely to view the Licensed Data for non-commercial purposes for the period during which Transport for Greater Manchester makes it available; you are not permitted to copy, sub-license, distribute, sell or otherwise make available the Licensed Data to third parties in any form; and third party rights to enforce the terms of this licence shall be reserved to Ordnance Survey.

Staging Diagrams

1	2
3	4

Extent of the land relating to the planning application outlined in RED.

	REVISIONS	DATE	BY	APP

SCALE 1:500

0.0 5 10 15 20 25 30 metres

Station approach EV rapid charger site plan.

OPTION B

SUBDISTRICT	Manchester		
OS_REF		STATUS	Draft
DATE	26/02/14	CDB APPROVED	-
DRAWN BY		SITE CHCKD BY	-
FILENAME	Station_approach Rev D.dwg		
XREFS			REV
DWG No.	A3/03/ST.AP/03		

Transport for Greater Manchester
Urban Traffic Control Unit
Tel: 0161-247 3150
Fax: 0161-228 1530
email: gmutc@tfgm.com