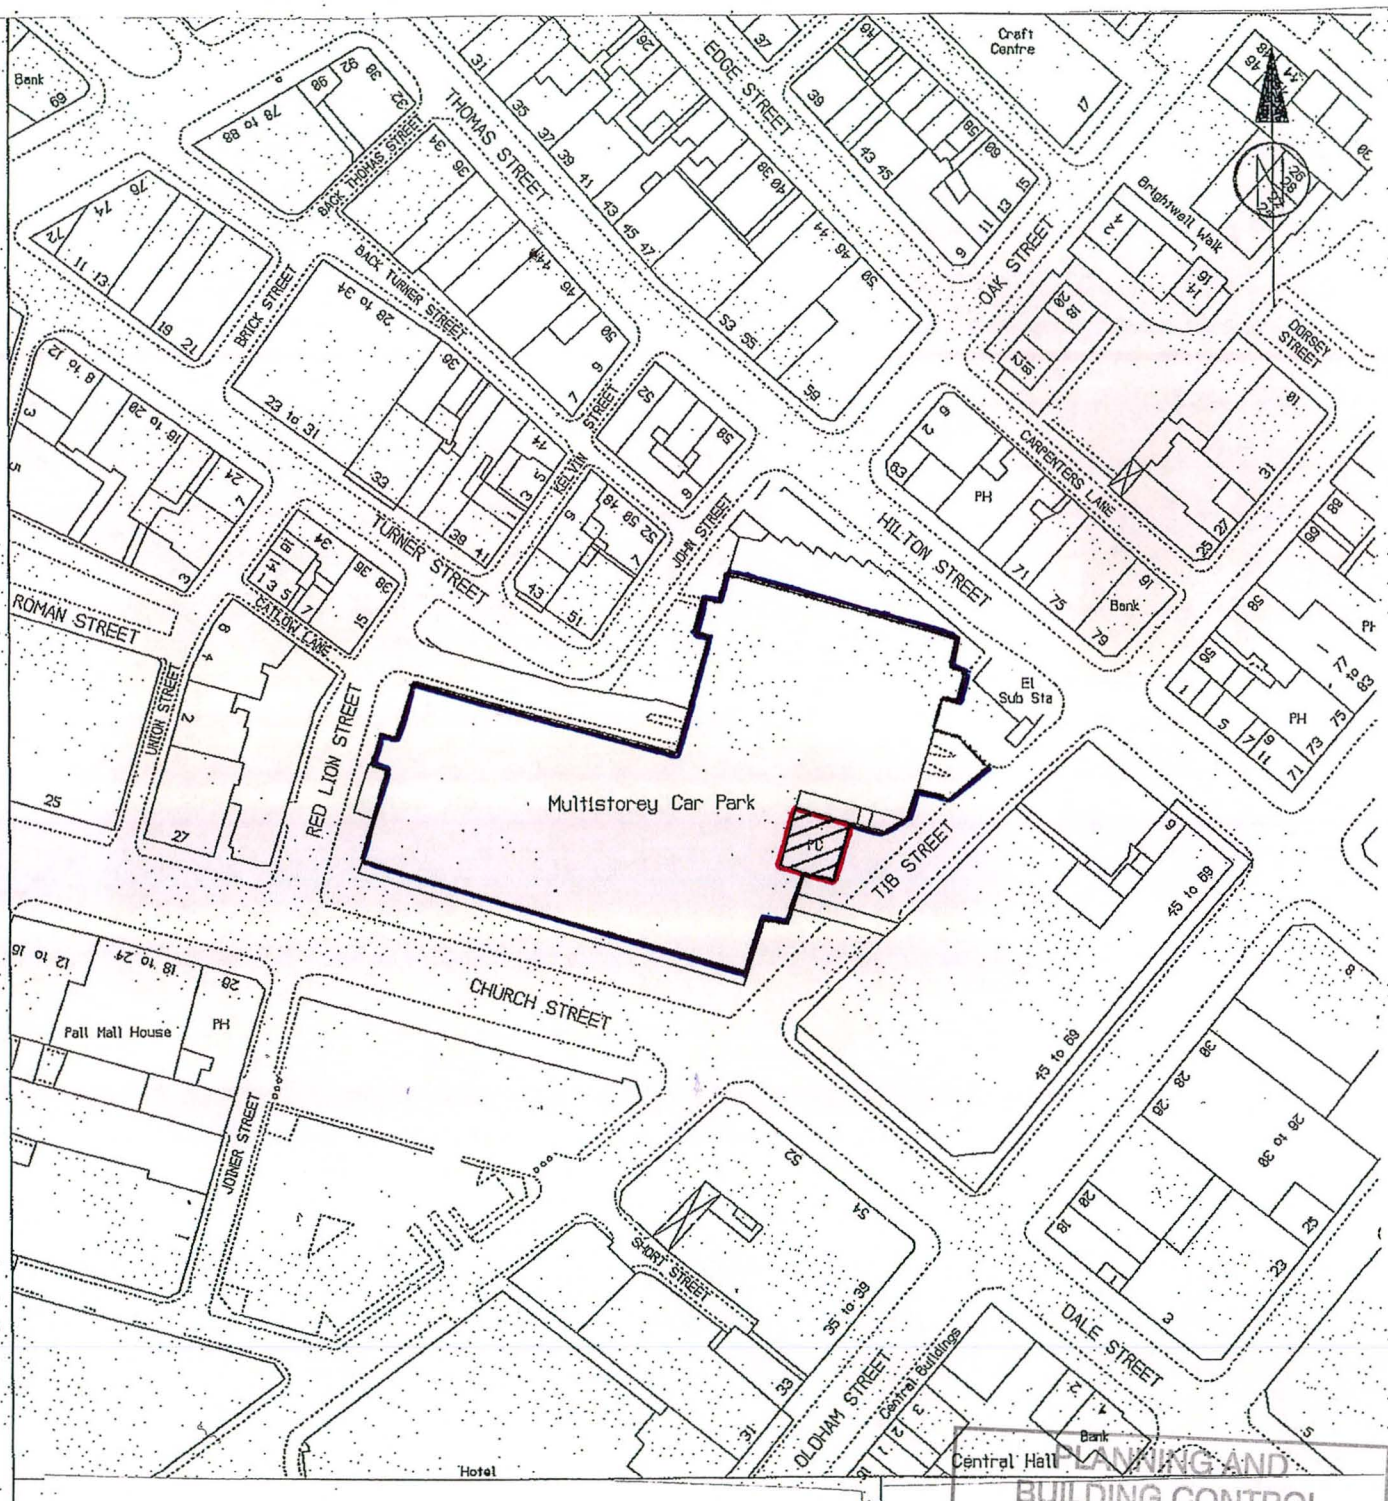

Serial No.	Plan No.	Scale:
N 9220	N 9220/1	1/1250

PLANNING AND BUILDING CONTROL
08 MAY 2014