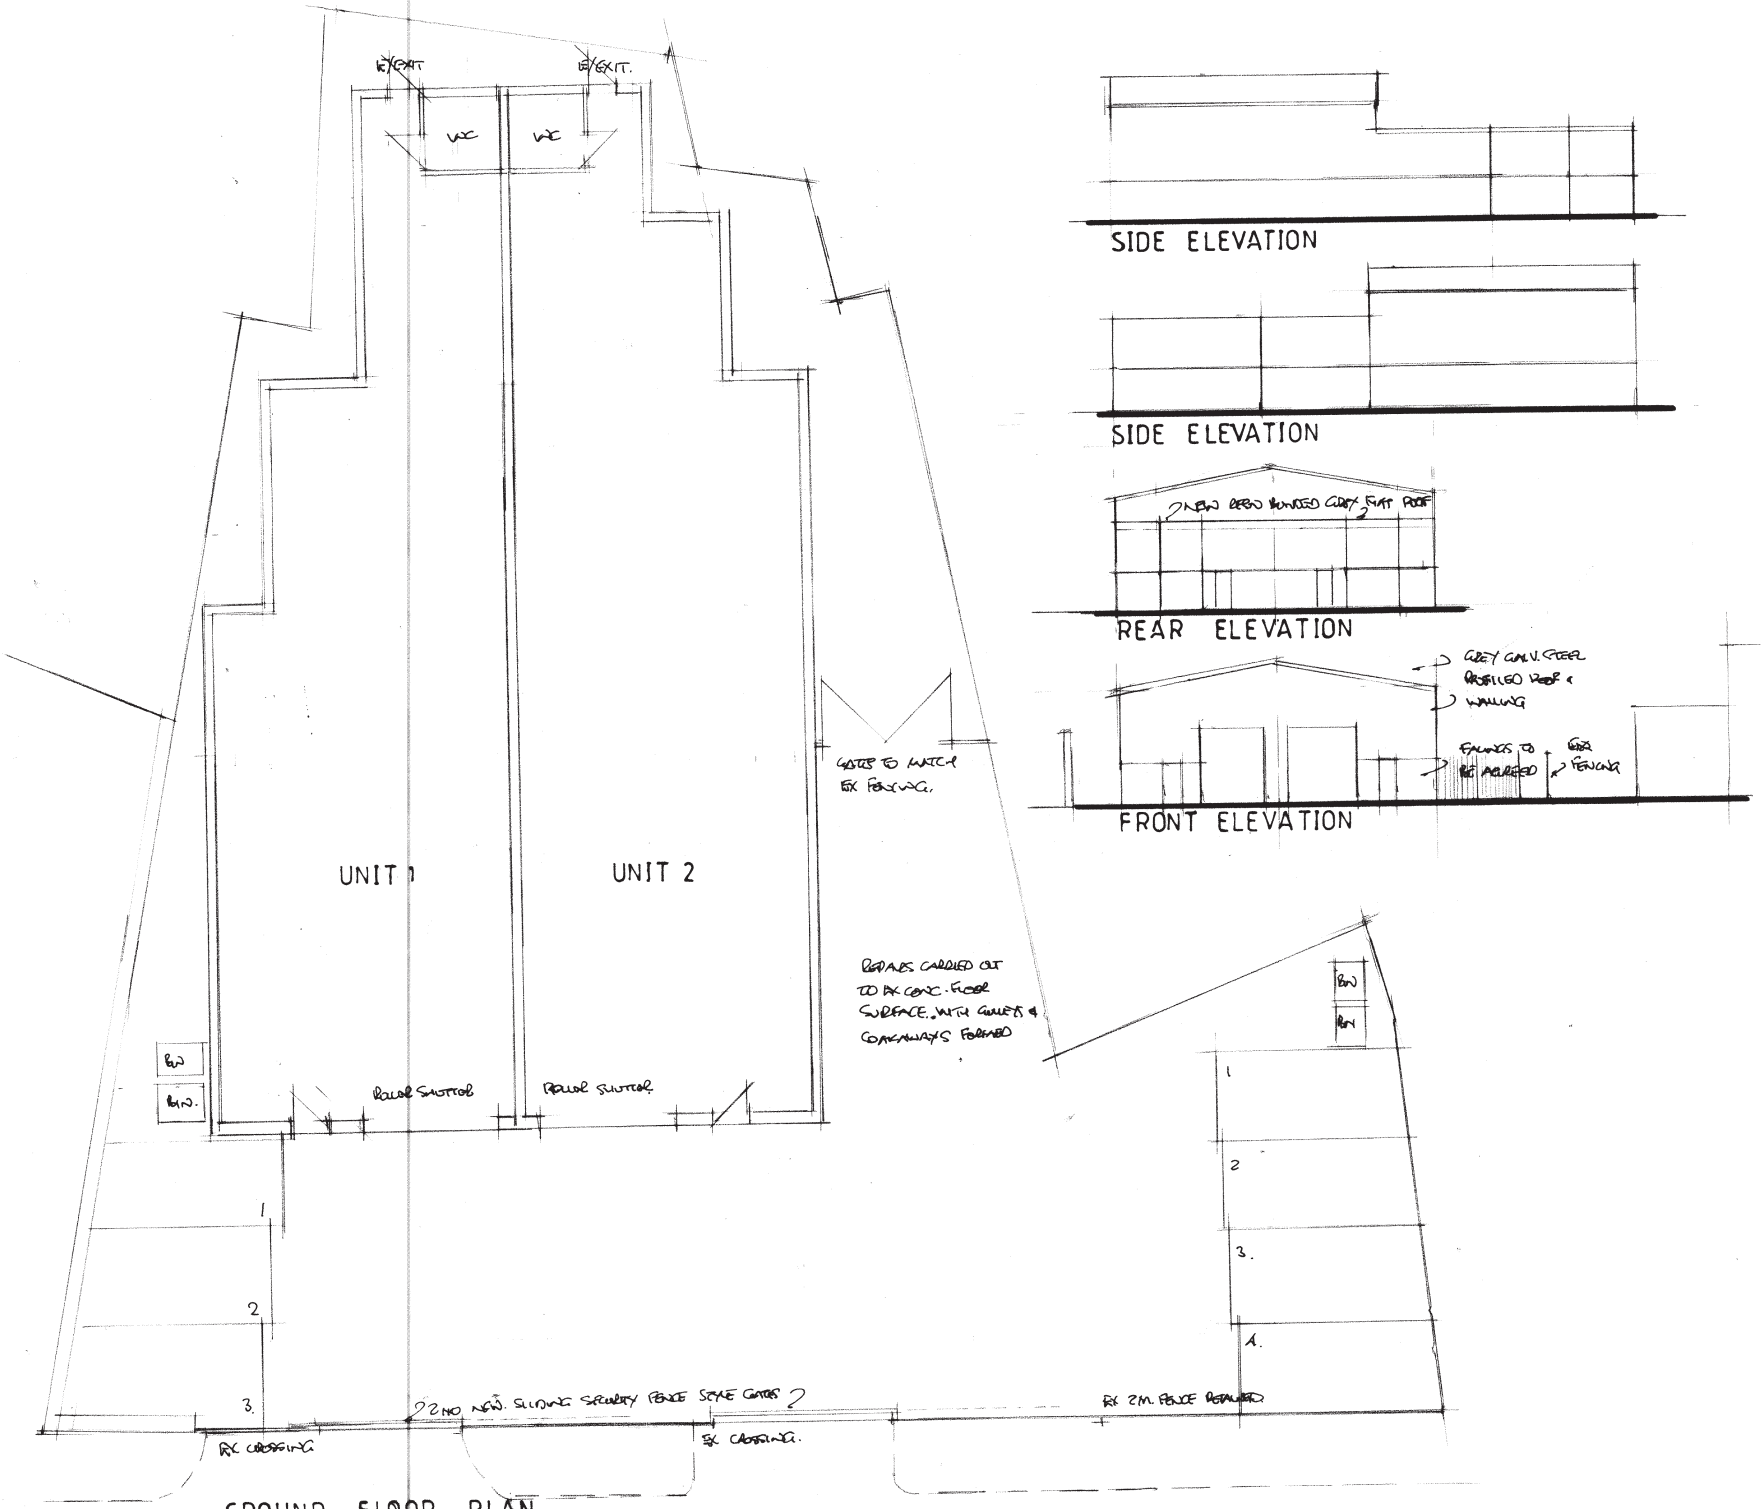

CLIENT
TARIQ PROPERTIES LTD
302 PLATT LANE
MANCHESTER M14 7DA

JOB TITLE
LINNET CLOSE M12 4EZ
PROPOSED 2no MOT GARAGE & CAR REPAIR UNITS

DRG. TITLE
PROPOSED SCHEME

HOLBOROW + ORMESHER Limited
architectural & interior design
Station House
Adams Hill
Knutsford
Cheshire WA16 6DN
telephone : 01565 652275
fax : 01565 750501

ISSUE	ORIGINAL	1	2	3	4	5	6	7
REVISION								
DATE								
DRAWN								
CHECKED								
APPROVED								

SCALE 1·100 & 1·200 at A2

DRAWING NUMBER 1417/14/01

M 512650 R