


PROPOSED SIDE ELEVATION

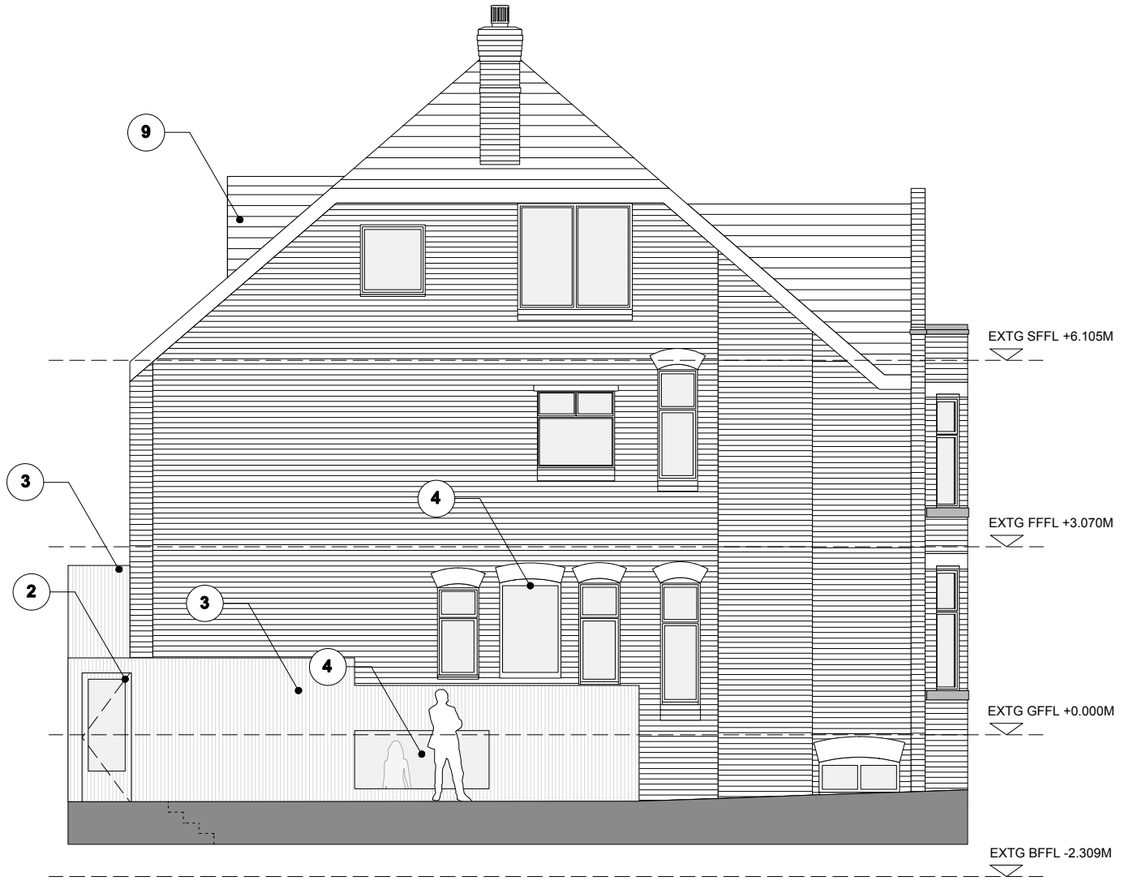

PROPOSED REAR ELEVATION
(SECTION E-E)

KEY TO PROPOSED MATERIALS:

1. NEW SOLID TIMBER DOOR WITH TRANSLUCENT GLAZED SIDE PANELS
2. NEW SOLID TIMBER DOOR WITH GLASS PANEL
3. THROUGH COLOURED SMOOTH RENDER (MID-GREY)
4. NEW TIMBER FRAMED DOUBLE GLAZED WINDOW/DOOR - PAINT FINISH
5. ROOFLIGHT
6. TIMBER FENCE
7. SLIDING FOLDING WINDOWS
8. VENT PANEL FACED TO MATCH SURROUNDING CLADDING
9. FIBRE CEMENT PANELS (DARK GREY)
10. NEW TIMBER WINDOWS TO REPLACE NON-ORIGINAL AND MATCH NEIGHBOURING ORIGINAL WINDOWS
11. RIBBED VERTICAL TIMBER CLADDING (PAINTED)

REVISION	DATE	DESCRIPTION
A	22.01.2014	ADJUSTED TO SUIT CLIENT'S REQUIREMENTS

CLIENT: MR & MRS N EZAIR

PROJECT: REFURBISHMENT & EXTENSION OF EXISTING DWELLING

ADDRESS: 28 OLD BROADWAY, MANCHESTER, M20 3DF

DRAWING TITLE: PROPOSED SIDE & REAR ELEVATIONS

SCALE: 1:100@A3 DATE: JANUARY 2014

DRAWING NO: A201_P_202A

OLLIER SMURTHWAITE ARCHITECTS
106 Albert Mill, 10 Hulme Hall Road, Manchester, M15 4LY
T 0161 883 0838
F 0161 883 0839
E mail@olliersmurthwaite.com