
117 IVYGREEN ROAD, CHORLTON, M21 9FX

EXISTING PLANS

1:50 SCALE

EXISTING SOUTH WEST (REAR) ELEVATION

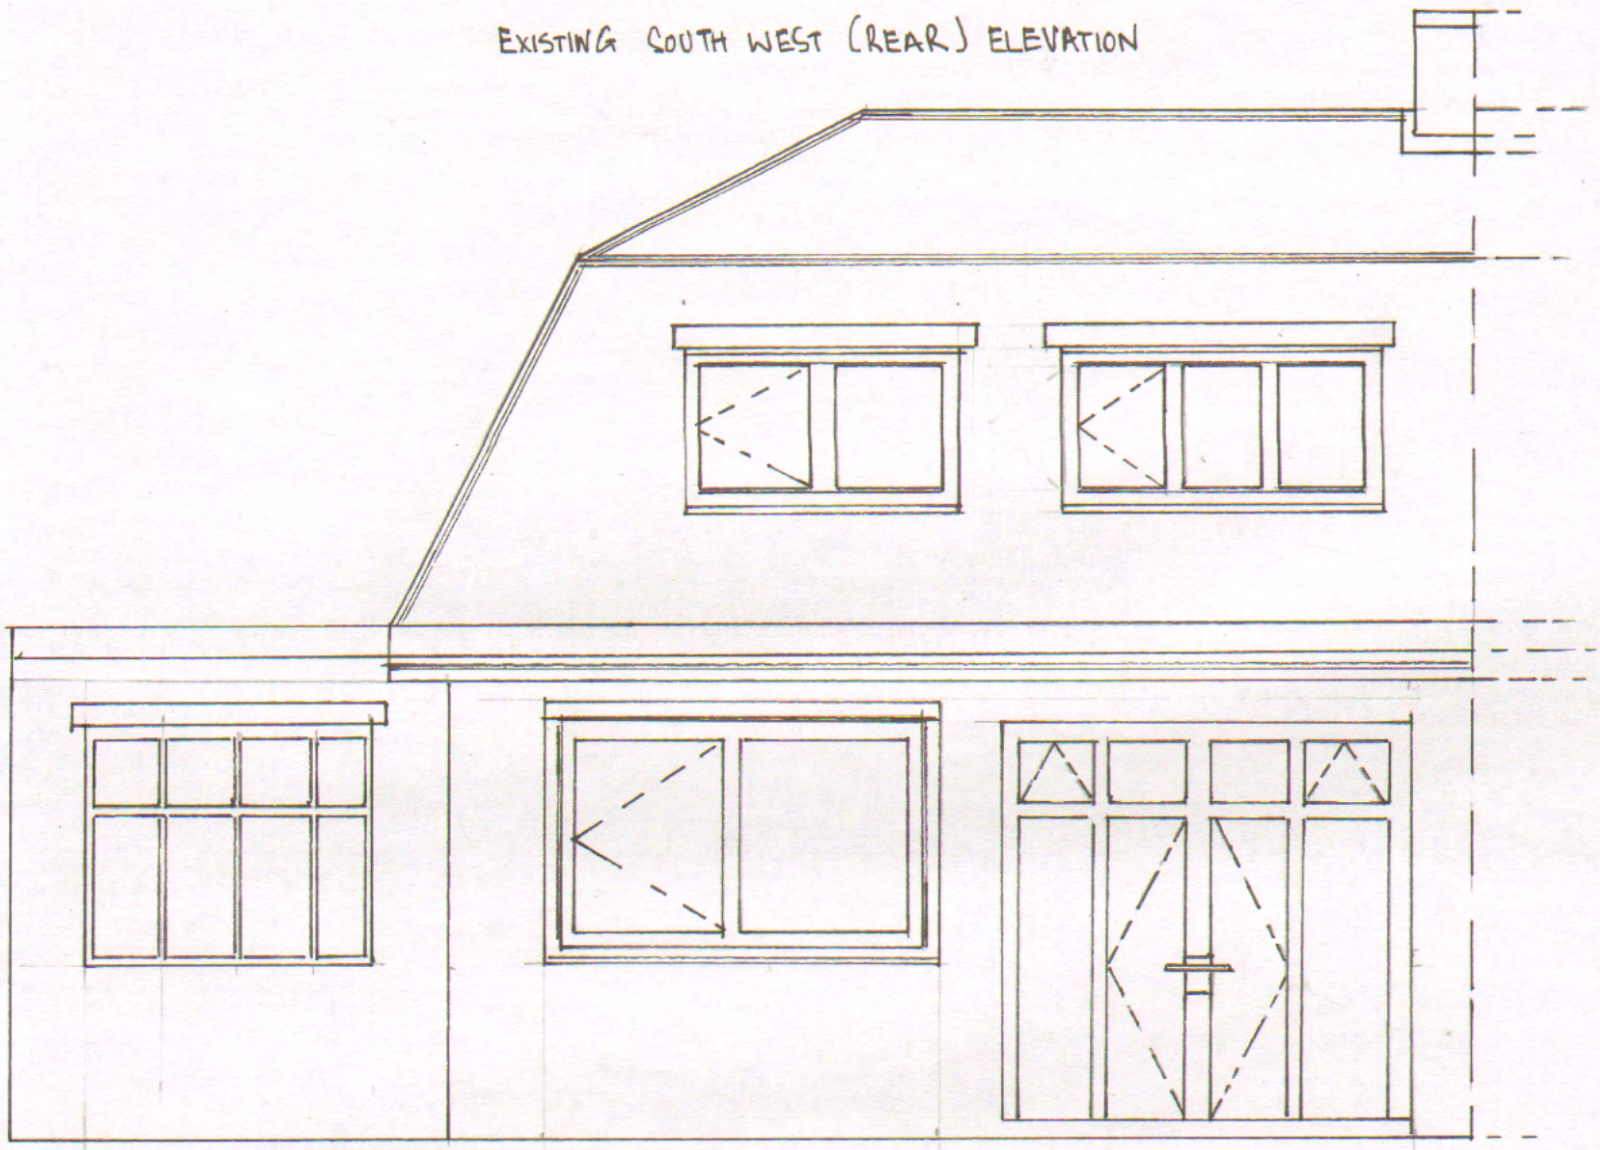

EXISTING NORTHEAST ELEVATION

