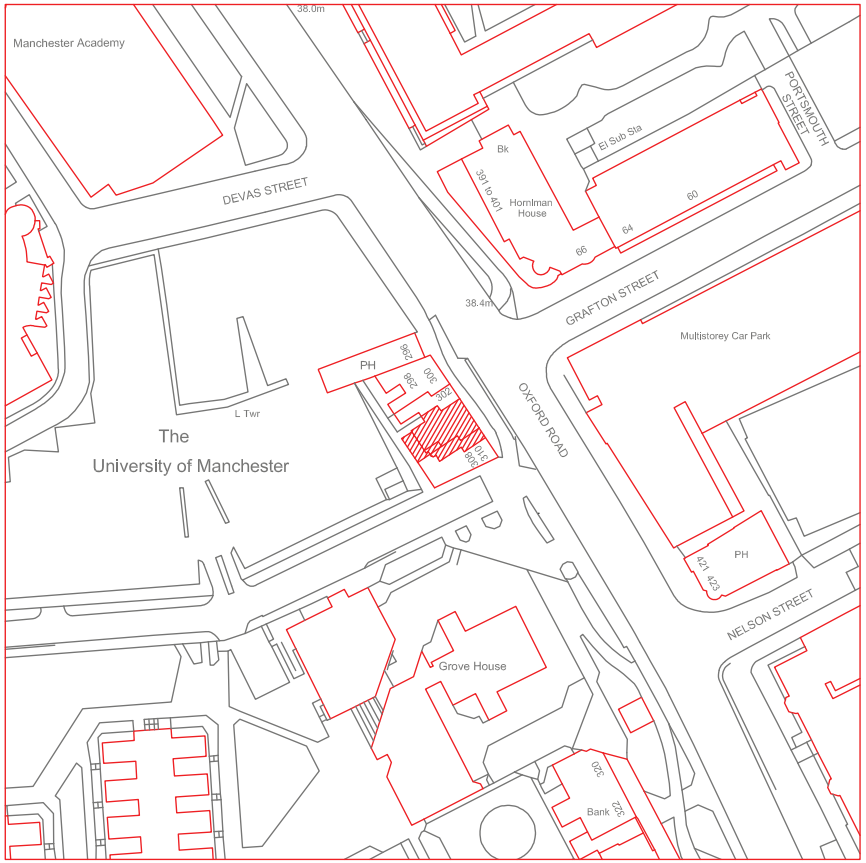


N

LOCATION PLAN 1:1250

retail ignition
affordable store design

47 MATLOCK ROAD
SHEFFIELD
SOUTH YORKSHIRE
S6 3RQ
ENGLAND
TEL: 0044 (0)114 2334020
EMAIL: info@retailignition.co.uk

CLIENT: Ladbrokes
PROJECT: 304-306 Oxford Road, MANCHESTER
TITLE: Location Plan

DRAWN BY GW CHECKED BY MIL DATE 04.12.13
SCALE 1:1250 A3

DIRECTORY	GW/2012
DWG NAME	RI2-031-110
RAD	113
LOCATION	3981

Drawing no: RI12-031-08/2

© THIS DRAWING IS THE PROPERTY OF RETAIL IGNITION. COPYRIGHT IS RESERVED BY THEM. IT MAY NOT BE REPRODUCED OR DISCLOSED, EITHER WHOLLY OR IN PART WITHOUT THEIR PRIOR CONSENT