The use of this data by the recipient acts as an agreement of the following statements. Do not use this data if you do not agree with any of the following statements.

All drawings are based upon site information supplied by third parties and as such their accuracy cannot be guaranteed. All features are approximate and subject to clarification by a detailed topographical survey, statutory service enquiries and confirmation of the legal boundaries.

The controlled version of this drawing should be viewed in DWF or PDF format not DWG or other formats.

Where this drawing has been based upon Ordnance Survey data, it has been reproduced under the terms of Ryder Licence No. 100020744. Reproduction of this drawing in whole or in part is prohibited without the prior permission of Ordnance Survey.

Do not scale the drawing. Use figured dimensions in all cases. Check all dimensions on site. Report any discrepancies in writing to Ryder before proceeding.

Note: FF&E layouts are indicative only

- Denotes Existing Building Fabric

- Denotes Proposed Building Fabric

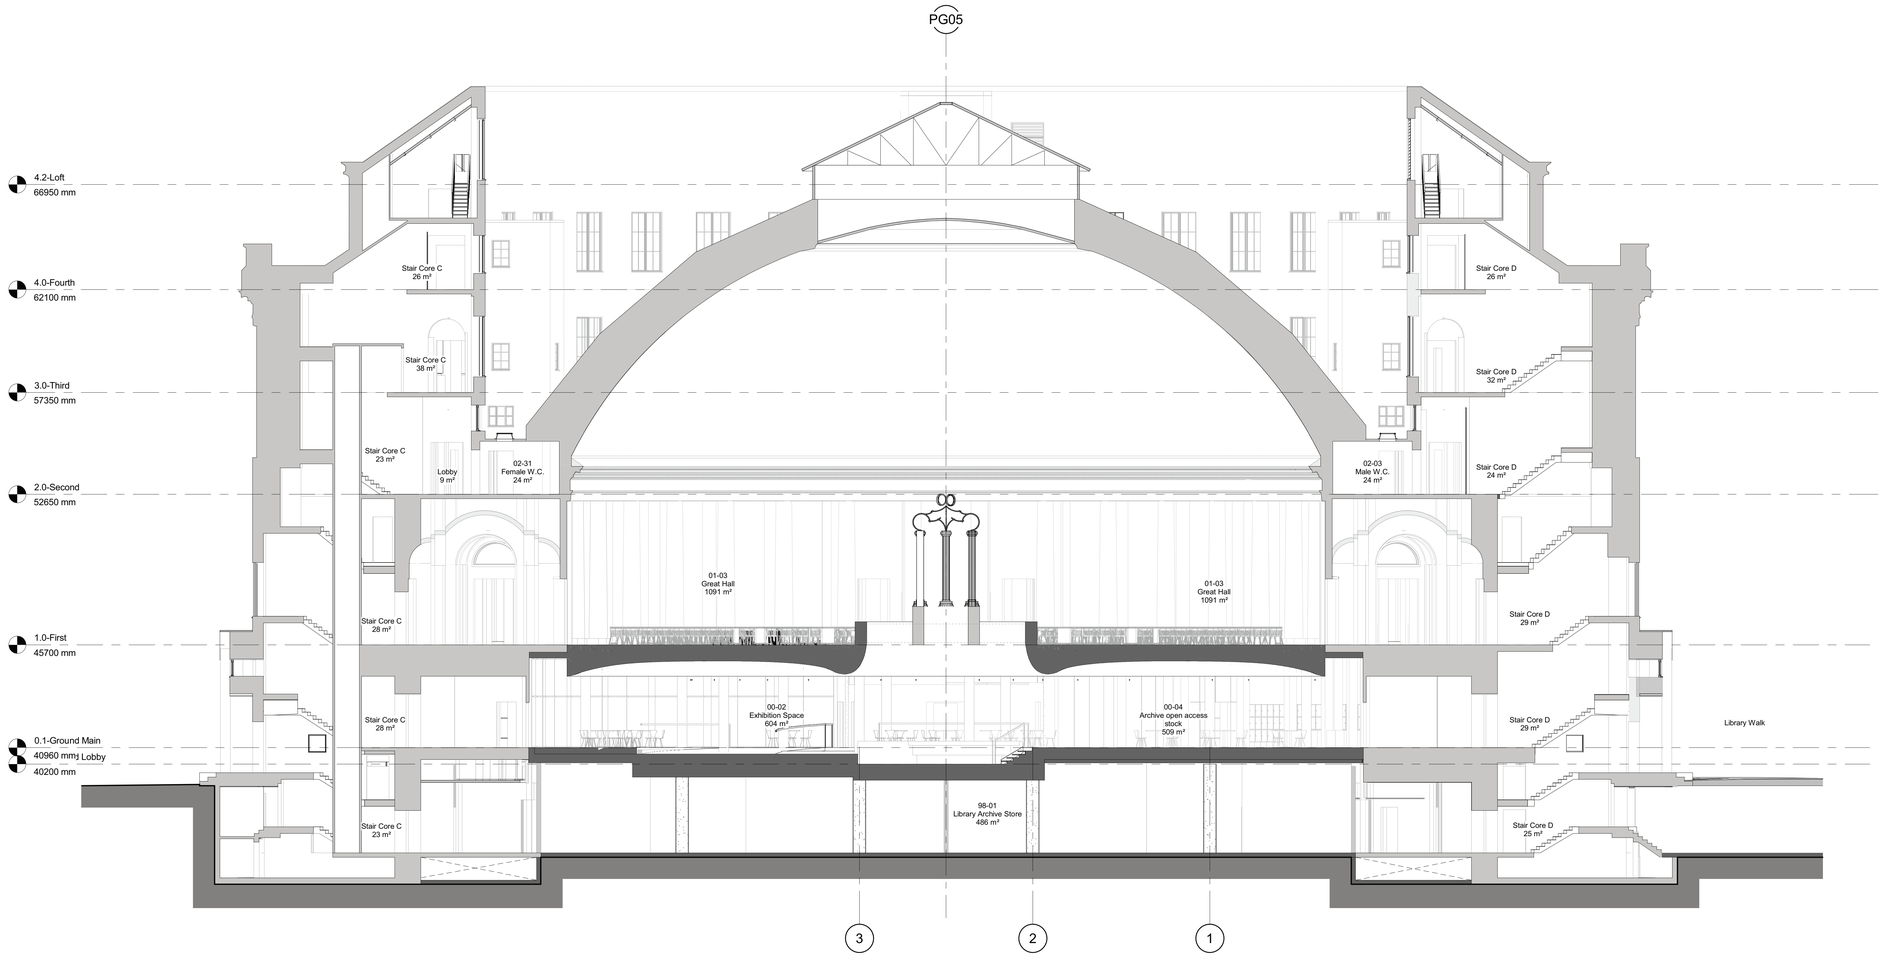


## Section X - X

1 : 100

| Revision | Date | Drawn By |
|---|---|---|
| 02 | 04/08/10 | DHa |

Notes amended. Issued for Planning.

| Revision | Date | Drawn By |
|---|---|---|
| 01 | 19/07/10 | APa |

First Issue.

| Revision: | Date: | Drawn By: |
|---|---|---|

Status
Preliminary

Project
Manchester City Council
Central Library
St Peters Square, Manchester

Ryder Project Ref: 2164

Drawing
Proposed section X-X

Project No. Drawing No.
1255-RYD-DR320-01320-Rev02

Scale at A0 Drawn By
1 : 100 APa

info@ryderarchitecture.com
www.ryderarchitecture.com

Ryder