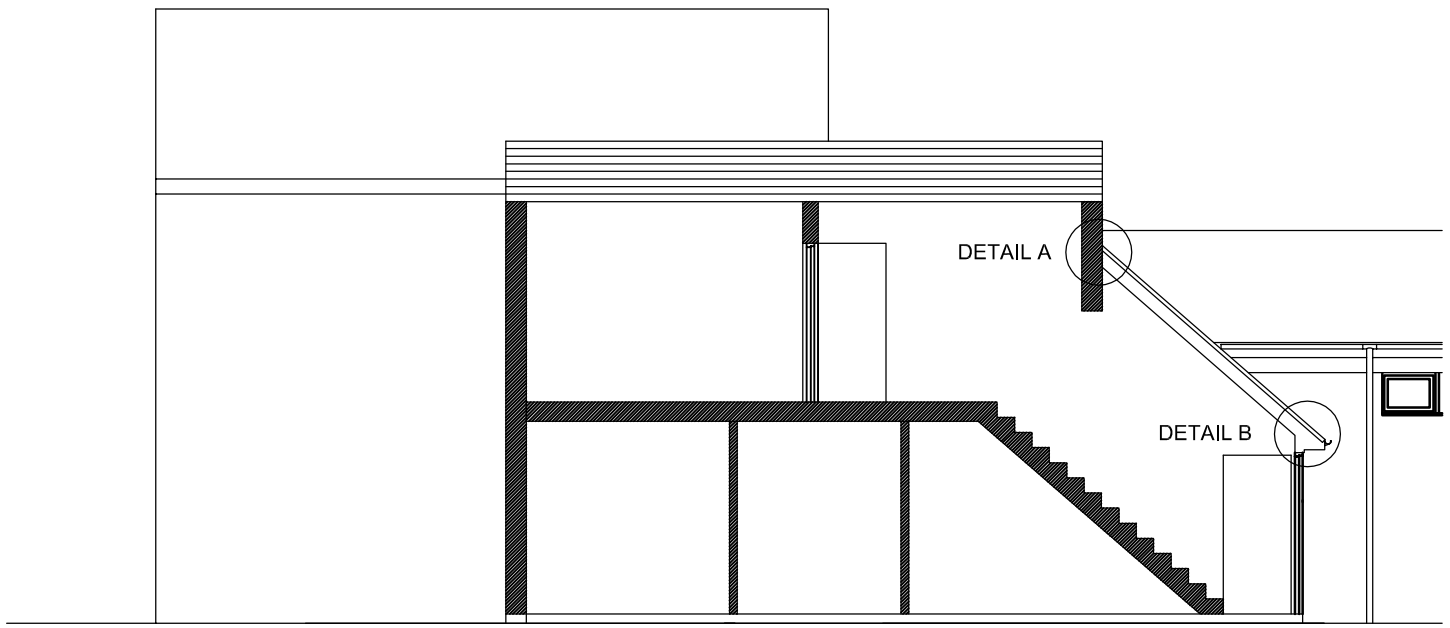

PROPOSED SECTION A:A
Scale 100@A3

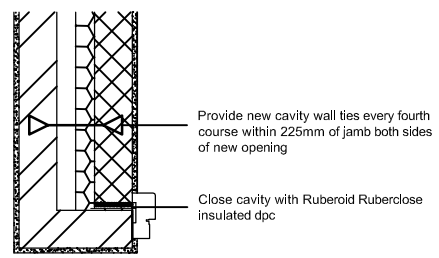

JAMB DETAIL
Scale 1:20@A3

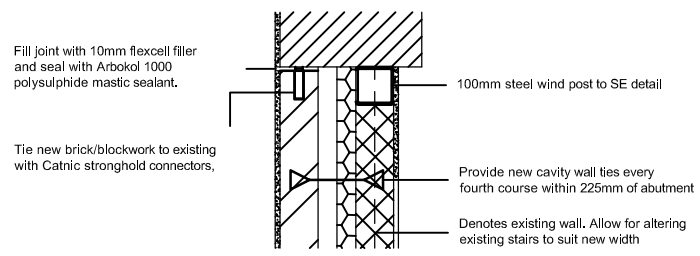

ABUTMENT DETAIL
Scale 1:20@A3

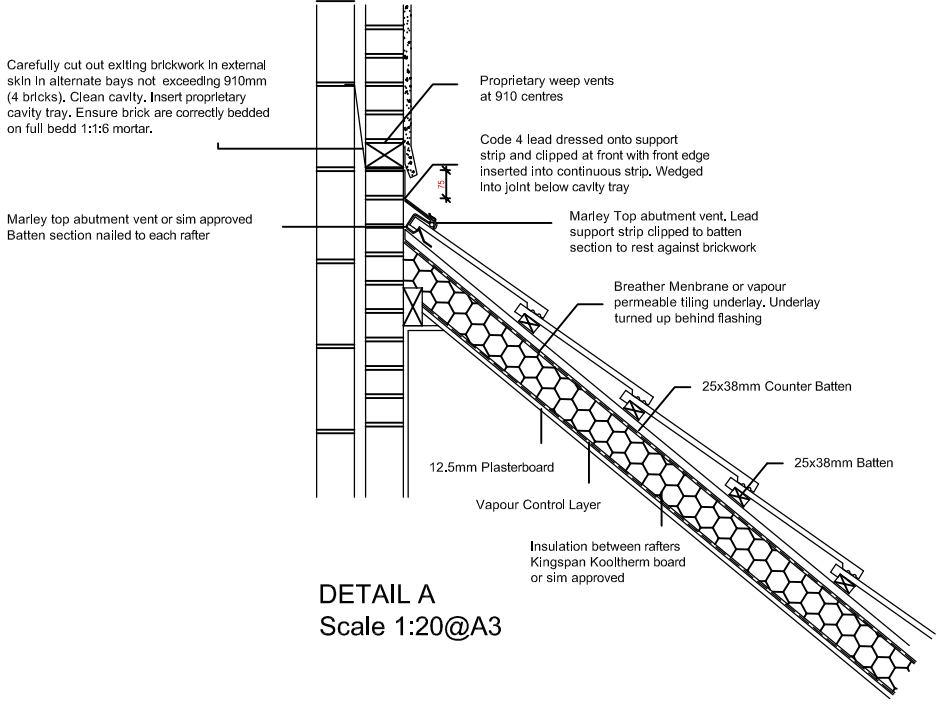

DETAIL A
Scale 1:20@A3

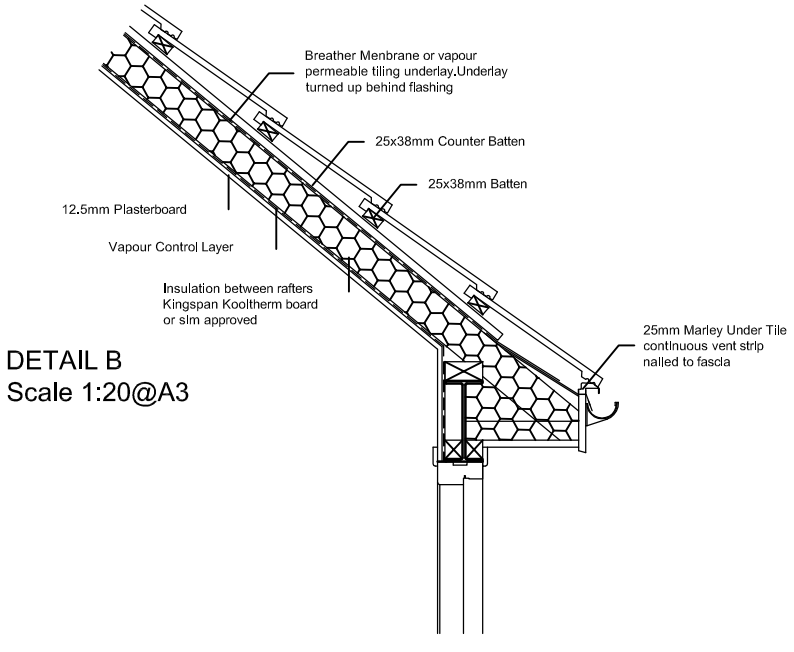

DETAIL B
Scale 1:20@A3

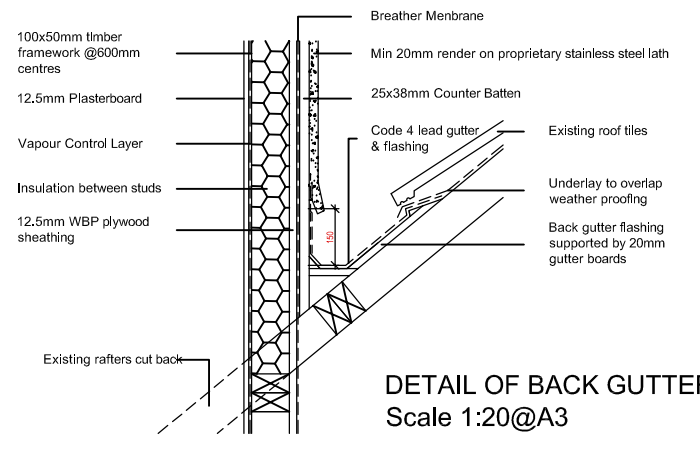

DETAIL OF BACK GUTTER
Scale 1:20@A3

0 0.51m 2m 5m

1:100

rev	description	date	dr by	ap by
original by	Peter Maloney	13/07/12		

RBC Greater Manchester

project
Wythenshawe
Re-construction of Flank Wall & Staircase

drawing
Proposed Section and Details

drawing number	scale	
WYTH/PL05	1:100 at A3	
plot date	rev	issue status
18/04/13	-	PLANNING

PLANNING ISSUE