VANDERBYL
DESIGN & BUILD LTD


30 PATCHCROFT ROAD - PEEL HALL - MANCHESTER




EXISTING FRONT ELEVATION 1



EXISTING FRONT ELEVATION 2

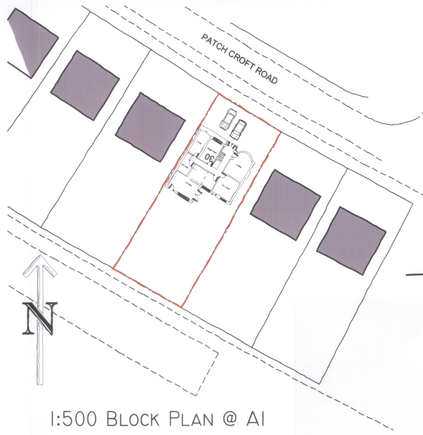

1:500 BLOCK PLAN @ A1

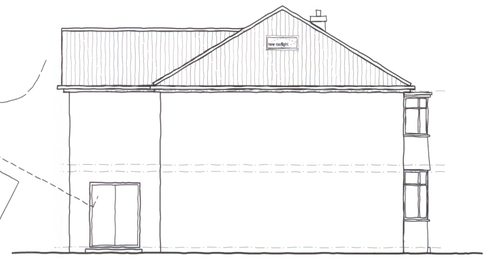


PROPOSED EAST ELEVATION 1:100 @A1



1:1250 LOCATION PLAN



AERIAL VIEW - NTS

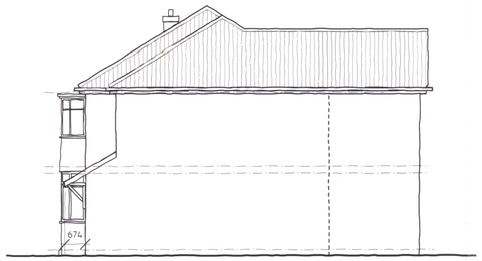

PROPOSED WEST ELEVATION 1:100 @A1




PROPOSED NORTH ELEVATION 1:100 @A1


PROPOSED 1ST FLOOR PLAN 1:50 @ A1



PROPOSED SOUTH ELEVATION 1:100 @A1

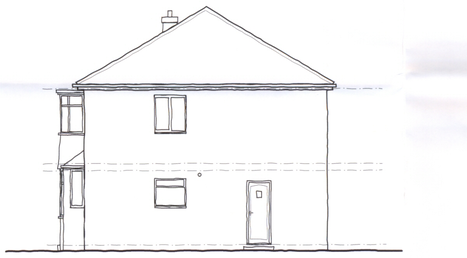

EXISTING WEST ELEVATION 1:100 @A1

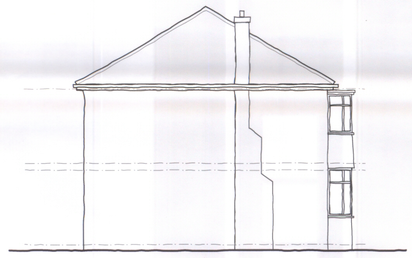


EXISTING EAST ELEVATION 1:100 @A1




EXISTING NORTH ELEVATION 1:100 @A1




EXISTING SOUTH ELEVATION 1:100 @A1

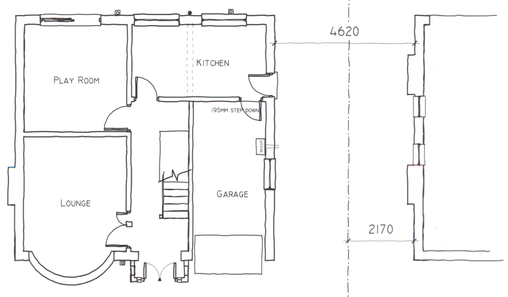


EXISTING GROUND FLOOR PLAN 1:100 @A1

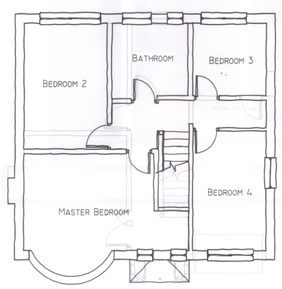

EXISTING 1ST FLOOR PLAN 1:100 @A1

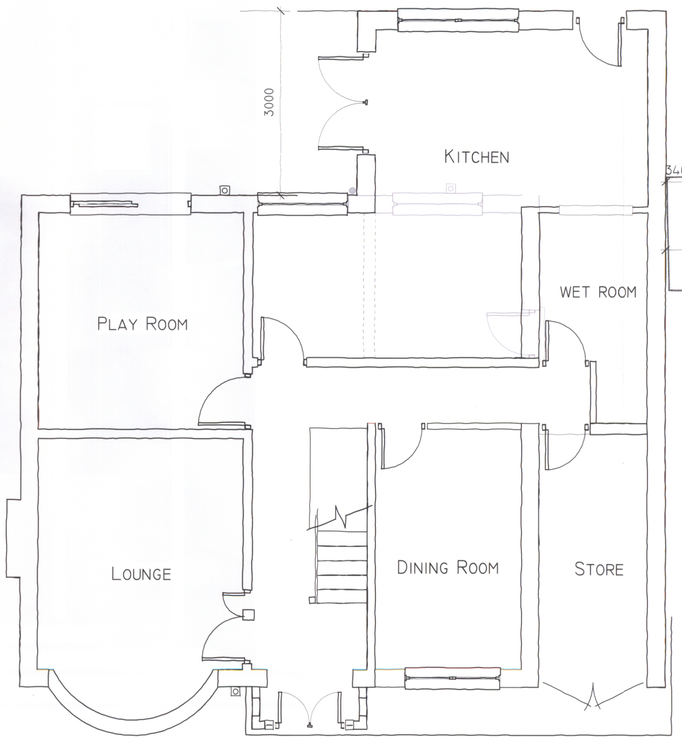

PROPOSED GROUND FLOOR PLAN 1:50 @ A1

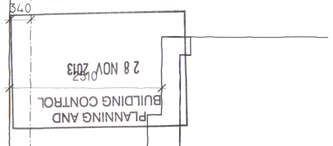

VANDERBYL
DESIGN & BUILD LTD

Project
EXTENSION
30 PATCHCROFT ROAD
PEEL HALL
M22 5JS

Title
PLANNING
PROPOSALS

Drawn

Scale 1:50, 1:100 @ A1

Date Sept 2013

Dwg. No. 30PR/001d