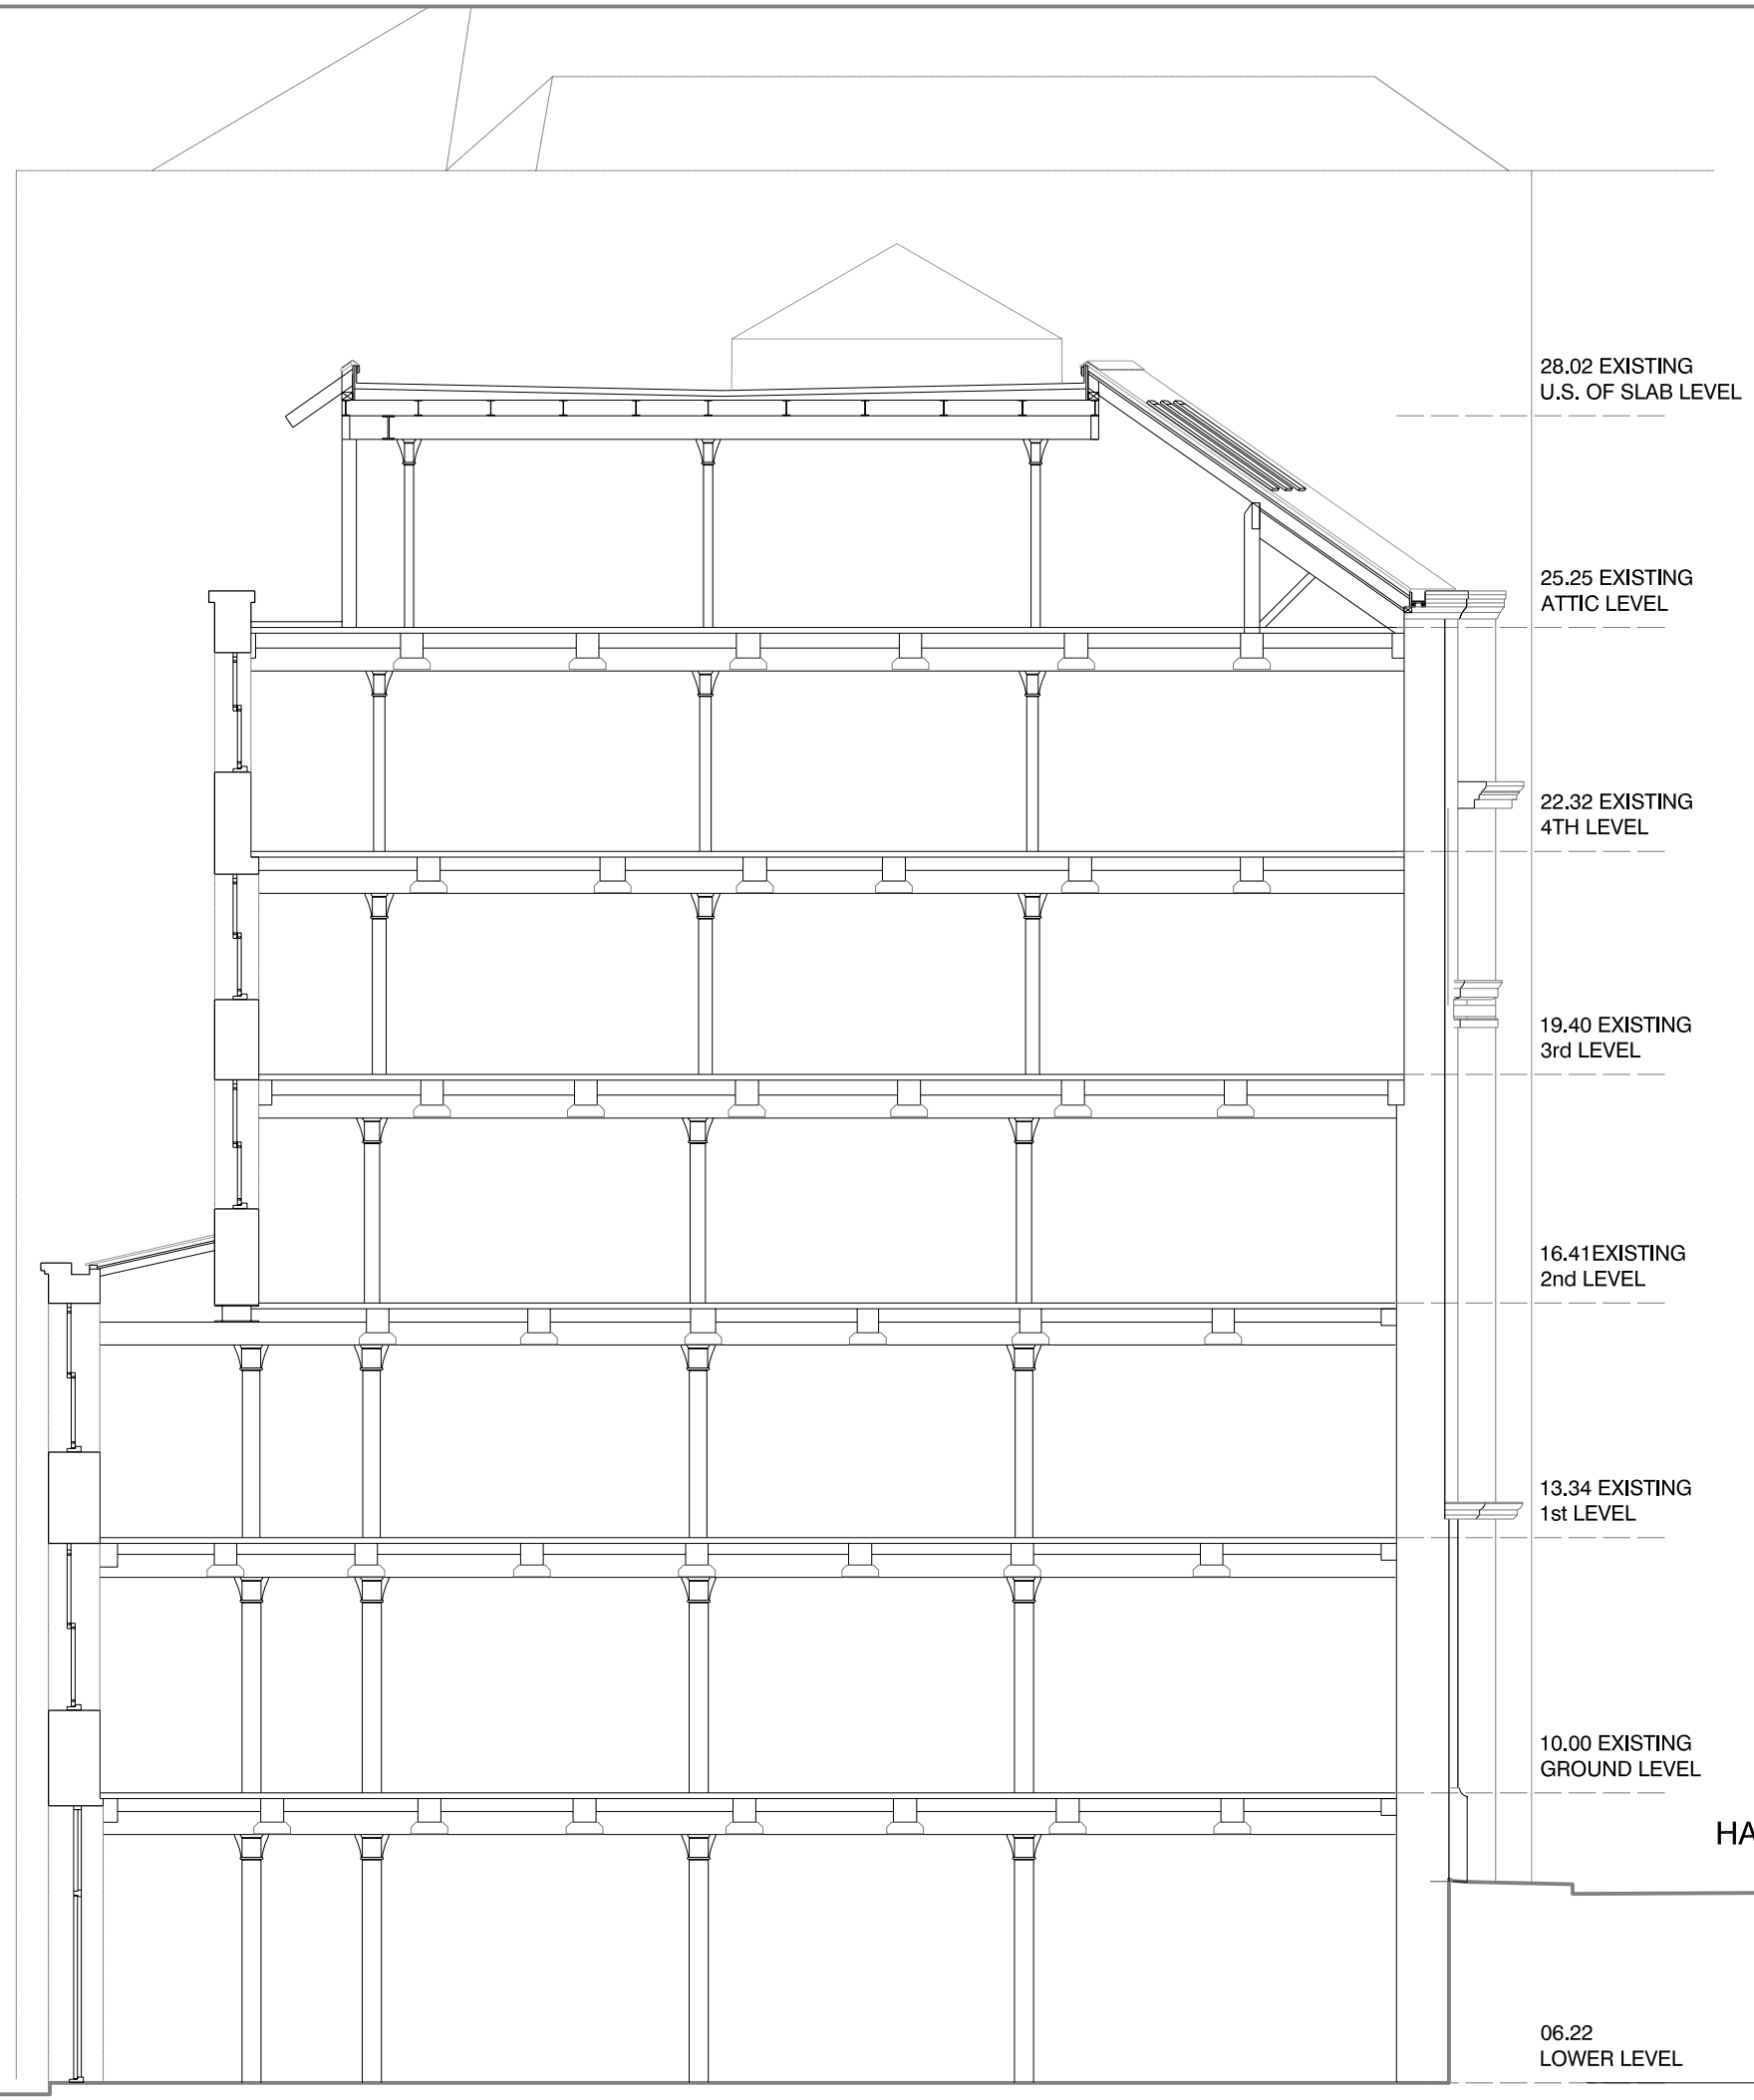

EXISTING SECTION

Where dimensions are not given,drawings must not be scaled and the matter referred to the Architect. In the event of any detail or dimensional conflict between drawings, the matter must be referred to the Architect for clarification. Do not scale from this drawing.

This drawing is not to be copied or disclosed by or to any unauthorised persons without the prior written consent from Urbane Forms Ltd .

Notes

A	UPDATED TO REFLECT THE PLANNING OFFICERS COMMENTS AND ISSUED FOR PLANNING	15.05.14 JA

Status: PLANNING

Drawn: JA

Date:

Scale @ A1: 1:50

Review:

Client: BROOKMOOR DEVELOPMENTS LTD

Project: RESIDENTIAL DEVELOPMENT
HARTER STREET
MANCHESTER

Drawing Number: **13010,(0-)19A**
CAD File

Drawing Title: EXISTING SECTION

URBANE forms
architects
designers
project
managers

17 Redhill Street
Manchester
M4 5BA

T : +44(0)161 236 0688
F : +44(0)161 236 0690
E : Info @urbaneforms.com
www.urbaneforms.com