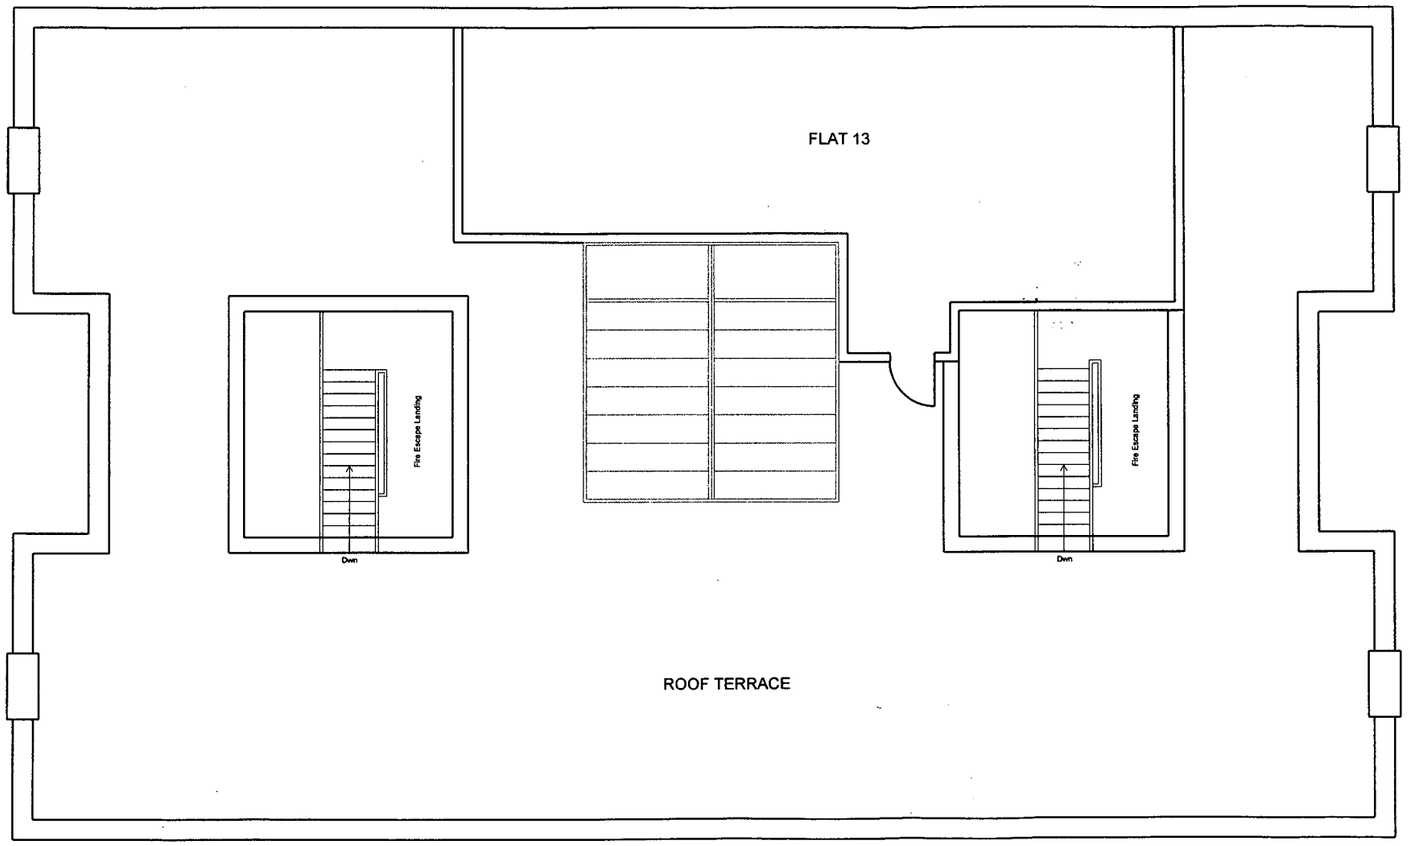


EXISTING ROOF PLAN

DO NOT SCALE THIS DRAWING, CHECK ALL DIMENSIONS ON SITE

This drawing is to be read in conjunction with all relevant specifications and drawings issued. For discrepencies or ommissions contact the client
The contractor is to check and verify all building and site dimensions and check levels before work commences

PLANNING
BUILDING C OL
15 JAN 2

Date:	Revision:	Dr:


Client:

Drawing Issue:

Project:
MAYFIELD MANSIONS
WHALLEY RANGE

Drawing Title:
EXISTING ROOF
PLAN

Scale:	Drawing Nr:		
1:100 @ A3	RS_01-004		
Revision:	Drawn:	Authorised by:	Date:
-	RS	JP	AUG 12

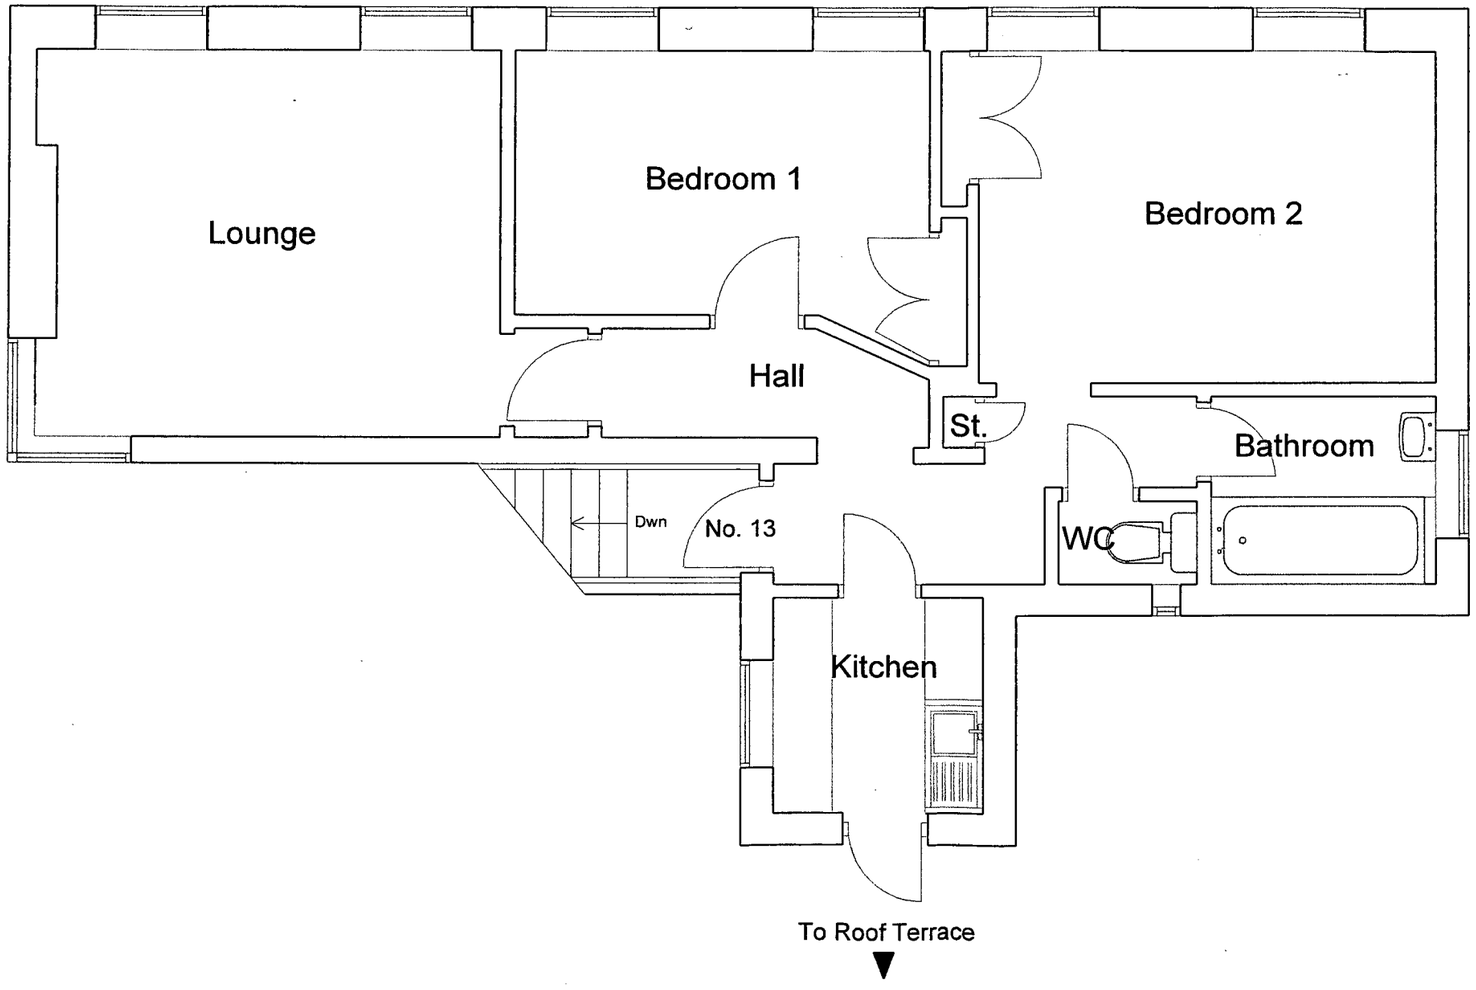

DO NOT SCALE THIS DRAWING, CHECK ALL DIMENSIONS ON SITE

This drawing is to be read in conjunction with all relevant specifications and drawings issued. For discrepencies or ommissions contact the client
The contractor is to check and verify all building and site dimensions and check levels before work commences

PLANNING A
BUILDING CON
15 JAN 2014

Date:	Revision:	Dr:

Client:

Drawing Issue:

Project:
MAYFIELD MANSIONS
WHALLEY RANGE

Drawing Title:
EXISTING APARTMENT
NO.13

Scale:	Drawing Nr:		
1:100 @ A3	RS_01-009		
Revision:	Drawn:	Authorised by:	Date:
-	RS	JP	MAR 13



EXISTING FRONT ELEVATION

DO NOT SCALE THIS DRAWING, CHECK ALL DIMENSIONS ON SITE

This drawing is to be read in conjunction with all relevant specifications and drawings issued. For discrepencies or ommissions contact the client
The contractor is to check and verify all building and site dimensions and check levels before work commences

PLANNING AND
BUILDING CONTR
15 JAN 2014

Date:	Revision:	Dr:

Client:

Drawing Issue:

Project:
MAYFIELD MANSIONS
WHALLEY RANGE

Drawing Title:
EXISTING FRONT
ELEVATION

Scale:	Drawing Nr:		
1:100 @ A3	RS_01-005		
Revision:	Drawn:	Authorised by:	Date:
-	RS	JP	AUG 12

Drawing Nr.
Drawing Title
Project
Client



EXISTING SIDE ELEVATION

DO NOT SCALE THIS DRAWING, CHECK ALL DIMENSIONS ON SITE

This drawing is to be read in conjunction with all relevant specifications and drawings issued. For discrepencies or ommissions contact the client
The contractor is to check and verify all building and site dimensions and check levels before work commences

PLANNING
BUILDING CO
15 JAN

Drawing Nr:

Drawing Title:

Date: | Revision: | Dr:

Client:


Drawing Issue:

Project:
MAYFIELD MANSIONS
WHALLEY RANGE

Drawing Title:
EXISTING SIDE ELEVATION

Scale:	Drawing Nr:		
1:100 @ A3	RS_01-008		
Revision:	Drawn:	Authorised by:	Date:
-	RS	JP	AUG 12

Client

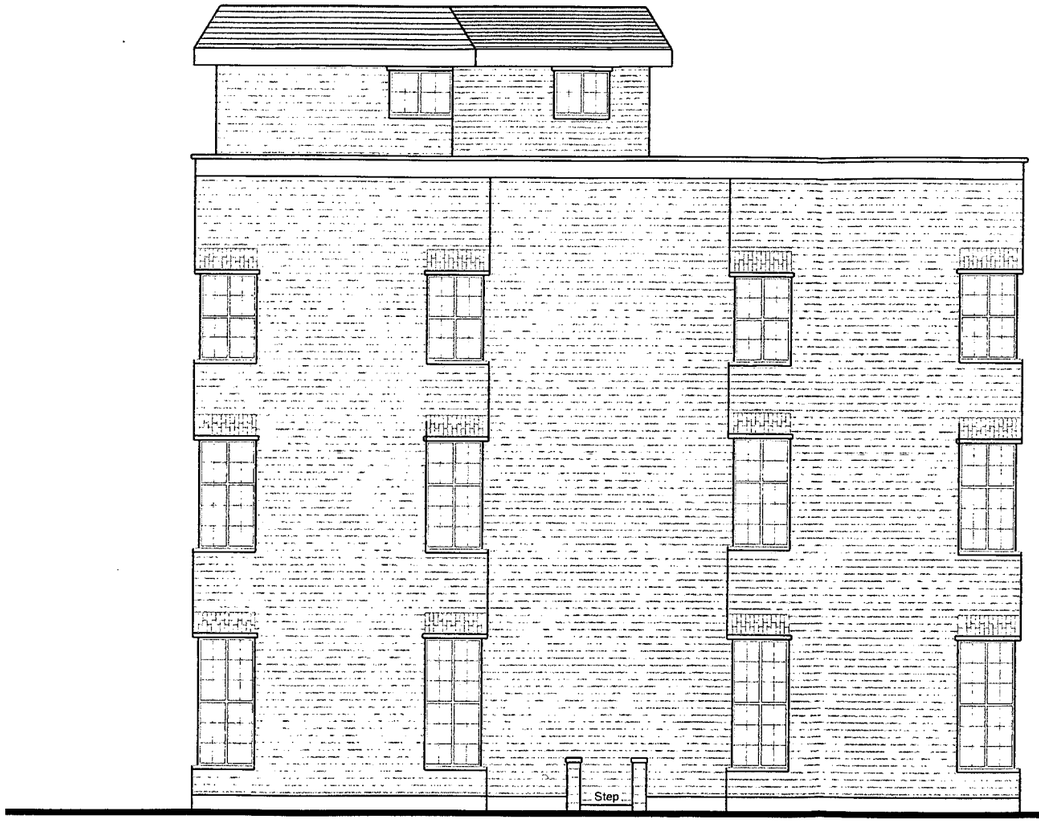

EXISTING SIDE ELEVATION (Mayfield Road)

DO NOT SCALE THIS DRAWING, CHECK ALL DIMENSIONS ON SITE

This drawing is to be read in conjunction with all relevant specifications and drawings issued. For discrepencies or ommissions contact the client
The contractor is to check and verify all building and site dimensions and check levels before work commences

PLANNING AND BUILDING CONTROL
15 JAN 2014

Drawing Nr

Drawing Title

Project

Client

Date:	Revision:	Dr:

Client:

Drawing Issue:

Project:
MAYFIELD MANSIONS
WHALLEY RANGE

Drawing Title:
EXISTING SIDE ELEVATION
(MAYFILED RD)

Scale:	Drawing Nr:		
1:100 @ A3	RS_01-007		
Revision:	Drawn:	Authorised by:	Date:
-	RS	JP	AUG 12