

PROPOSED REAR ELEVATION

This drawing is to be read in conjunction with all relevant specifications and drawings issued. For discrepencies or ommissions contact the client
The contractor is to check and verify all building and site dimensions and check levels before work commences

PLANNING AND BUILDING CONTROL
15 JAN 2014

Date: | Revision: | Dr:

Client: MAIKE DEVELOPMENTS

Drawing Issue:

Project:
MAYFIELD MANSIONS
WHALLEY RANGE

Drawing Title:
PROPOSED REAR ELEVATION

Scale:	Drawing Nr:		
1:100 @ A3	RS_01-010		
Revision:	Drawn:	Authorised by:	Date:
-	DS	MS	03.11.13

Drawing Nr:
Drawing Title:
Project:
Client:



PROPOSED FRONT ELEVATION

This drawing is to be read in conjunction with all relevant specifications and drawings issued. For discrepencies or ommissions contact the client
The contractor is to check and verify all building and site dimensions and check levels before work commences

PLANNING AND BUILDING CONTROL
15 JAN 2014

Drawing Nr:

Drawing Title:

Project:

Client:

Date:	Revision:	Dr:

Client: MAIKE DEVELOPMENTS

Drawing Issue:

Project:
MAYFIELD MANSIONS
WHALLEY RANGE

Drawing Title:
PROPOSED FRONT ELEVATION

Scale:	Drawing Nr:		
1:100 @ A3	RS_01-011		
Revision:	Drawn:	Authorised by:	Date:
-	DS	MS	03.11.13



PROPOSED SIDE ELEVATION (Mayfield Road)



PROPOSED SIDE ELEVATION

This drawing is to be read in conjunction with all relevant specifications and drawings issued. For discrepencies or ommissions contact the client
The contractor is to check and verify all building and site dimensions and check levels before work commences

PLANNING AND BUILDING CONTROL
15 JAN 2014

Date:	Revision:	Dr:

Client: MAKE DEVELOPMENTS


Drawing Issue:

Project:
MAYFIELD MANSIONS
WHALLEY RANGE

Drawing Title:
PROPOSED SIDE ELEVATIONS

Scale:	Drawing Nr:		
1:100 @ A3	RS_01-010		
Revision:	Drawn:	Authorised by:	Date:
-	DS	MS	03.11.13

Drawing Nr:
Project:
Client:

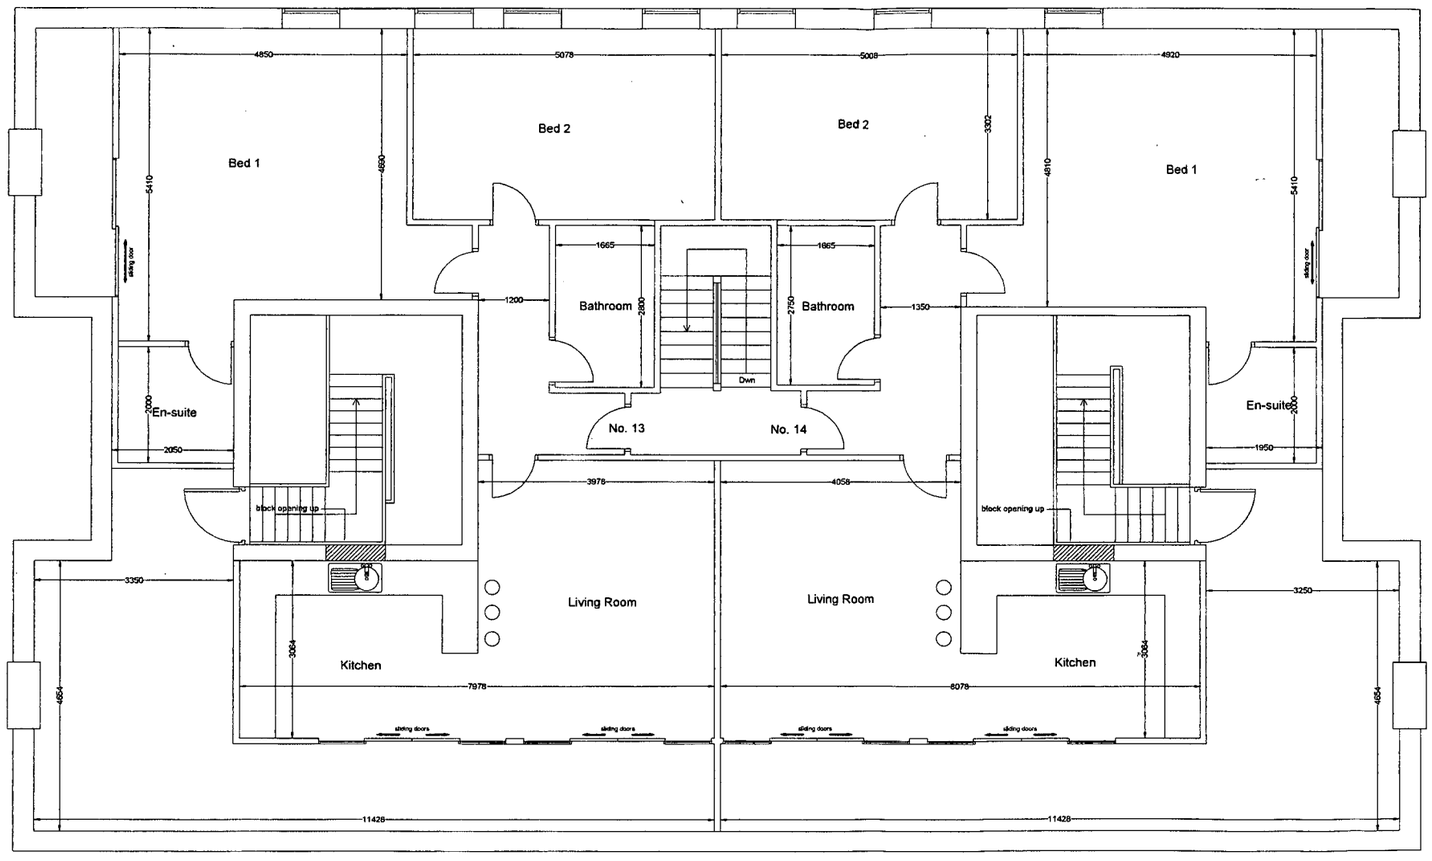

PROPOSED ROOF PLAN

This drawing is to be read in conjunction with all relevant specifications and drawings issued. For discrepencies or ommissions contact the client
The contractor is to check and verify all building and site dimensions and check levels before work commences

PLANNING AND BUILDING CONTR
15 JAN 2014

Drawing Nr

Drawing Title

Date:	Revision:	Dr:

Client: MAYKE DEVELOPMENTS

Drawing Issue:

Project:
MAYFIELD MANSIONS
WHALLEY RANGE

Drawing Title:
PROPOSED ROOF PLAN

Scale:	Drawing Nr:		
1:100 @ A3	RS_01-010		
Revision:	Drawn:	Authorised by:	Date:
-	DS	MS	SEP 01.13

Project

Client