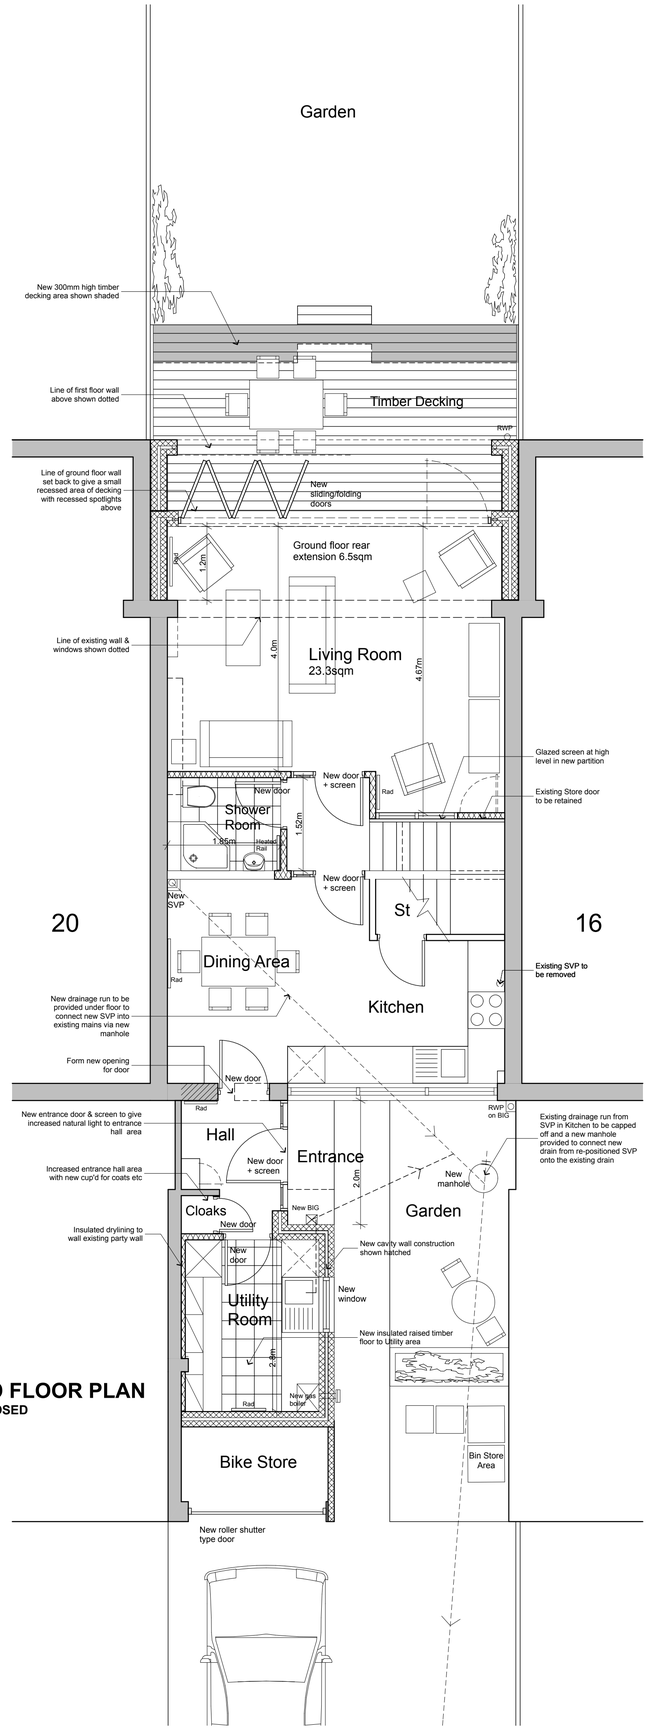

GRD FLOOR PLAN
PROPOSED

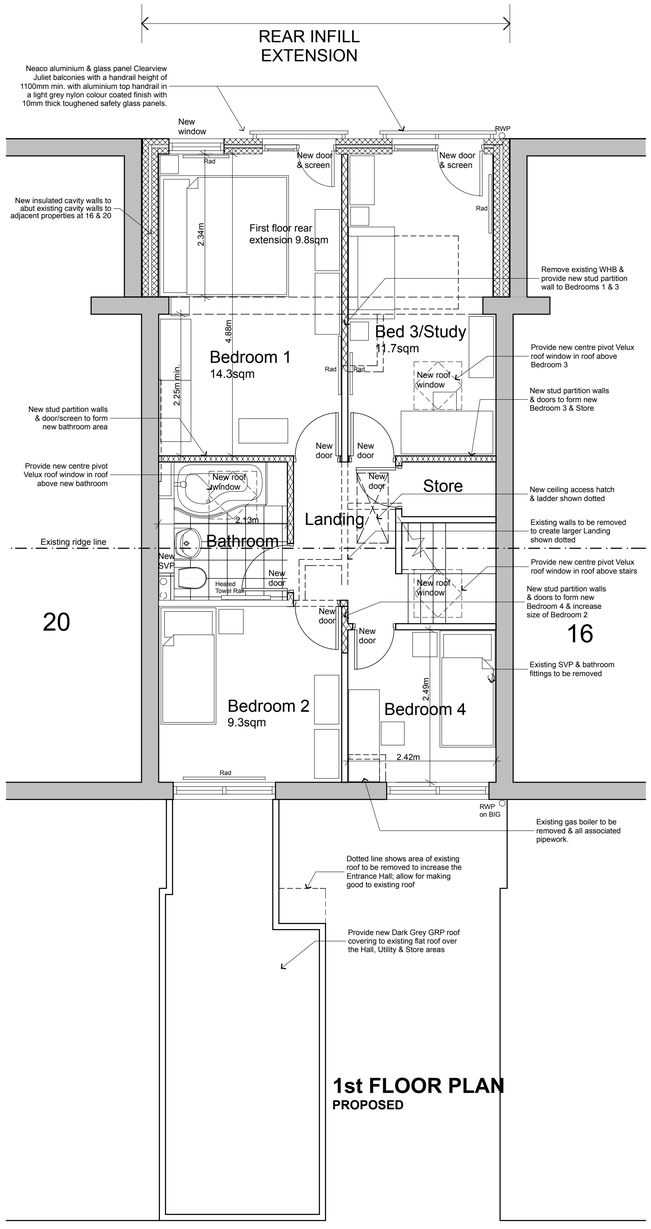

1st FLOOR PLAN
PROPOSED

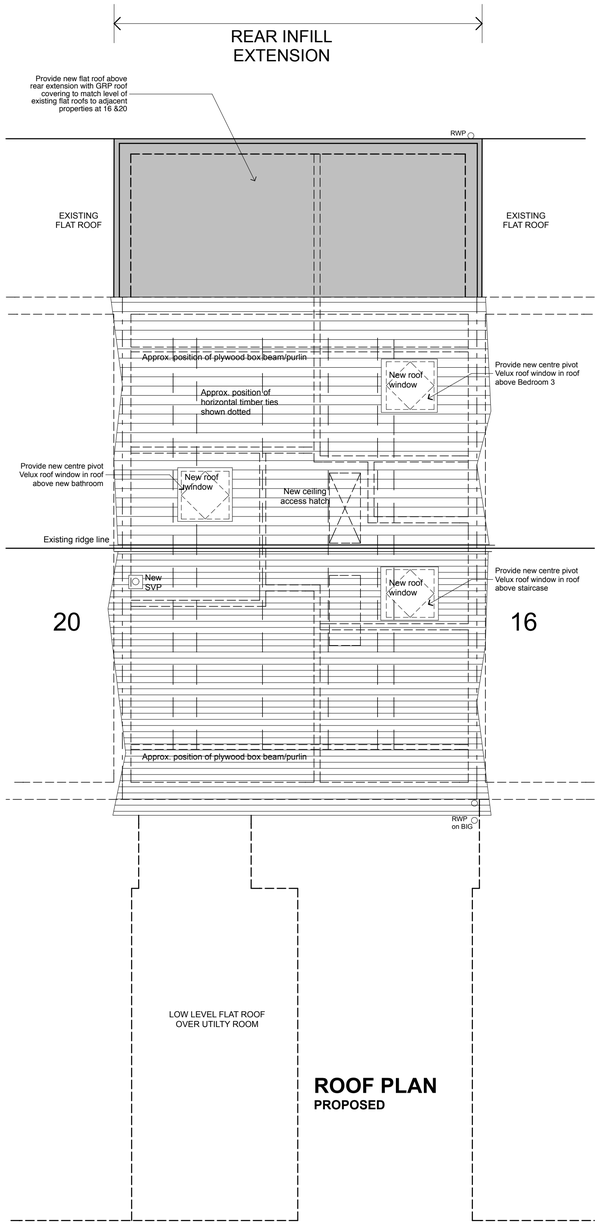

ROOF PLAN
PROPOSED

Notes

This drawing is the property of Mike Macpherson Architects and copyright is reserved by them. This drawing is not to be copied or disclosed by or to any unauthorised persons without the prior written consent of Mike Macpherson Architects.

Do not scale from this drawing.

All dimensions are to be checked on site prior to construction, manufacture of any components and ordering of materials and equipment.

Any discrepancies are to be reported to the architect for clarification.

All materials and workmanship to be in accordance with the current British Standards and codes of practice.

PLANNING ISSUE

REVISIONS

Scheme
Extension & Alteration Works
18 Finney Drive
Chorlton
Manchester

Client
S Harper & D Brew

Title
Proposed Floor & Roof Plans

Scale	Date	Drawn
1:100	10.3.14	MM
Job No	Dwg No	Rev
P149	04	

Mike Macpherson **Architects**
38 Reynard Road, Chorlton, **Manchester** M21 8DD
T: 0161 870 6129
E: mail@mikemacpherson-architects.co.uk
www.mikemacpherson-architects.co.uk

PROPOSED FLOOR & ROOF PLANS 1:50@A1 (1:100@A3)