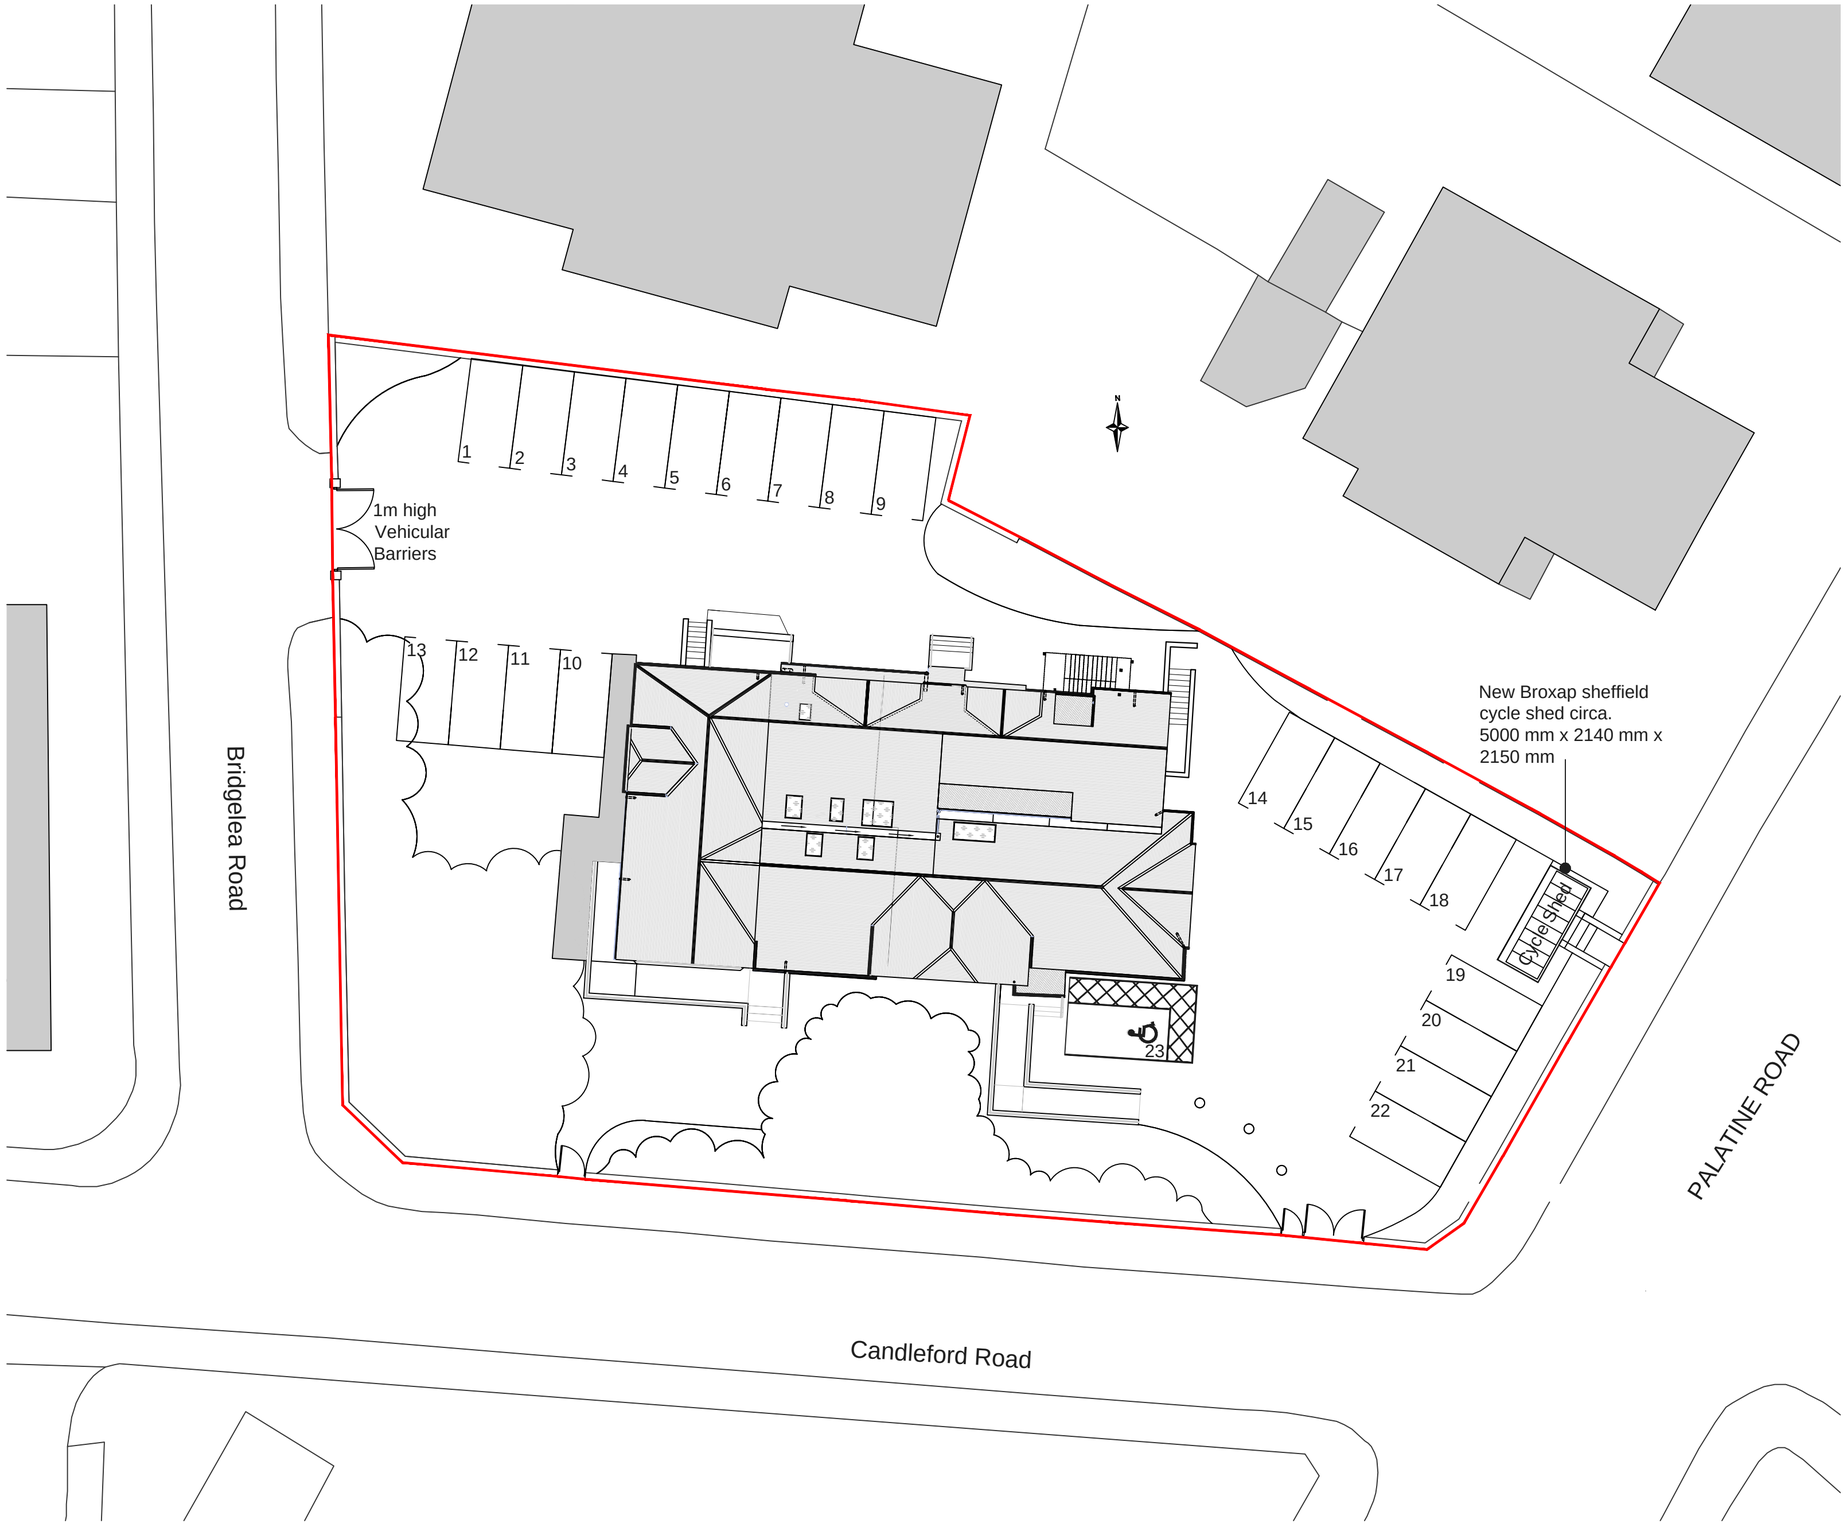

Site Plan @ 1:200

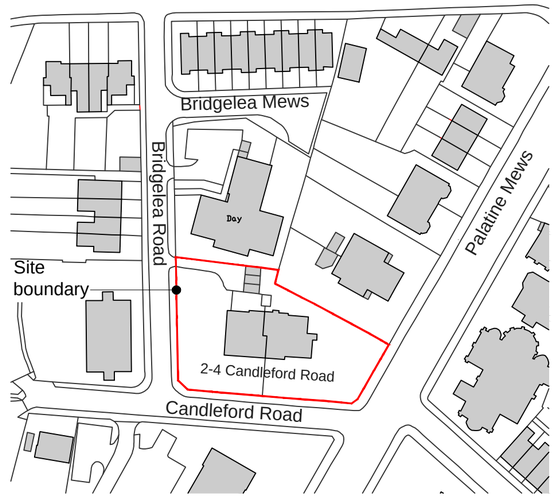

Location Plan @ 1:1250



Side View



View from Palatine Road

1810/01

Location & Site Plan

1:1250, 1:200 @A2

Client: Christies NHS Foundation

Project: Cycle Shed - Candleford Road

2 - 4 Candleford Road
Withington
Manchester, M20 3JH

David Trowler Associates
Chartered Building Surveyors - CDM Co-ordinators - Access Consultants
100-104 Wallasey Village, Wallasey, Wirral. CH45 3LQ
Tel: 0151 630 1227
Fax: 0151 630 1447
mail@davidtrowlerassociates.co.uk
www.davidtrowlerassociates.co.uk

Dwg. MM | Ch. SJ

Date : April 2014

planning