A1 Size

DO NOT SCALE OFF THE DRAWING, USE FIGURED DIMENSIONS ONLY. SUBJECT TO SITE SURVEY AND ALL NECESSARY CONSENTS. ALL DIMENSIONS TO BE CHECKED BY USER AND ANY DISCREPANCIES, ERRORS OR OMMISSIONS TO BE REPORTED TO THE ARCHITECT BEFORE THE WORK COMMENCES. THIS DRAWING IS TO BE READ WITH ALL OTHER RELEVANT MATERIALS

Revision	Notes	Date	Drawn
A	Plan added for planning application purposes	19.3.14	PD
B	Scale increased & Section added as requested by LPA	27.3.14	PD

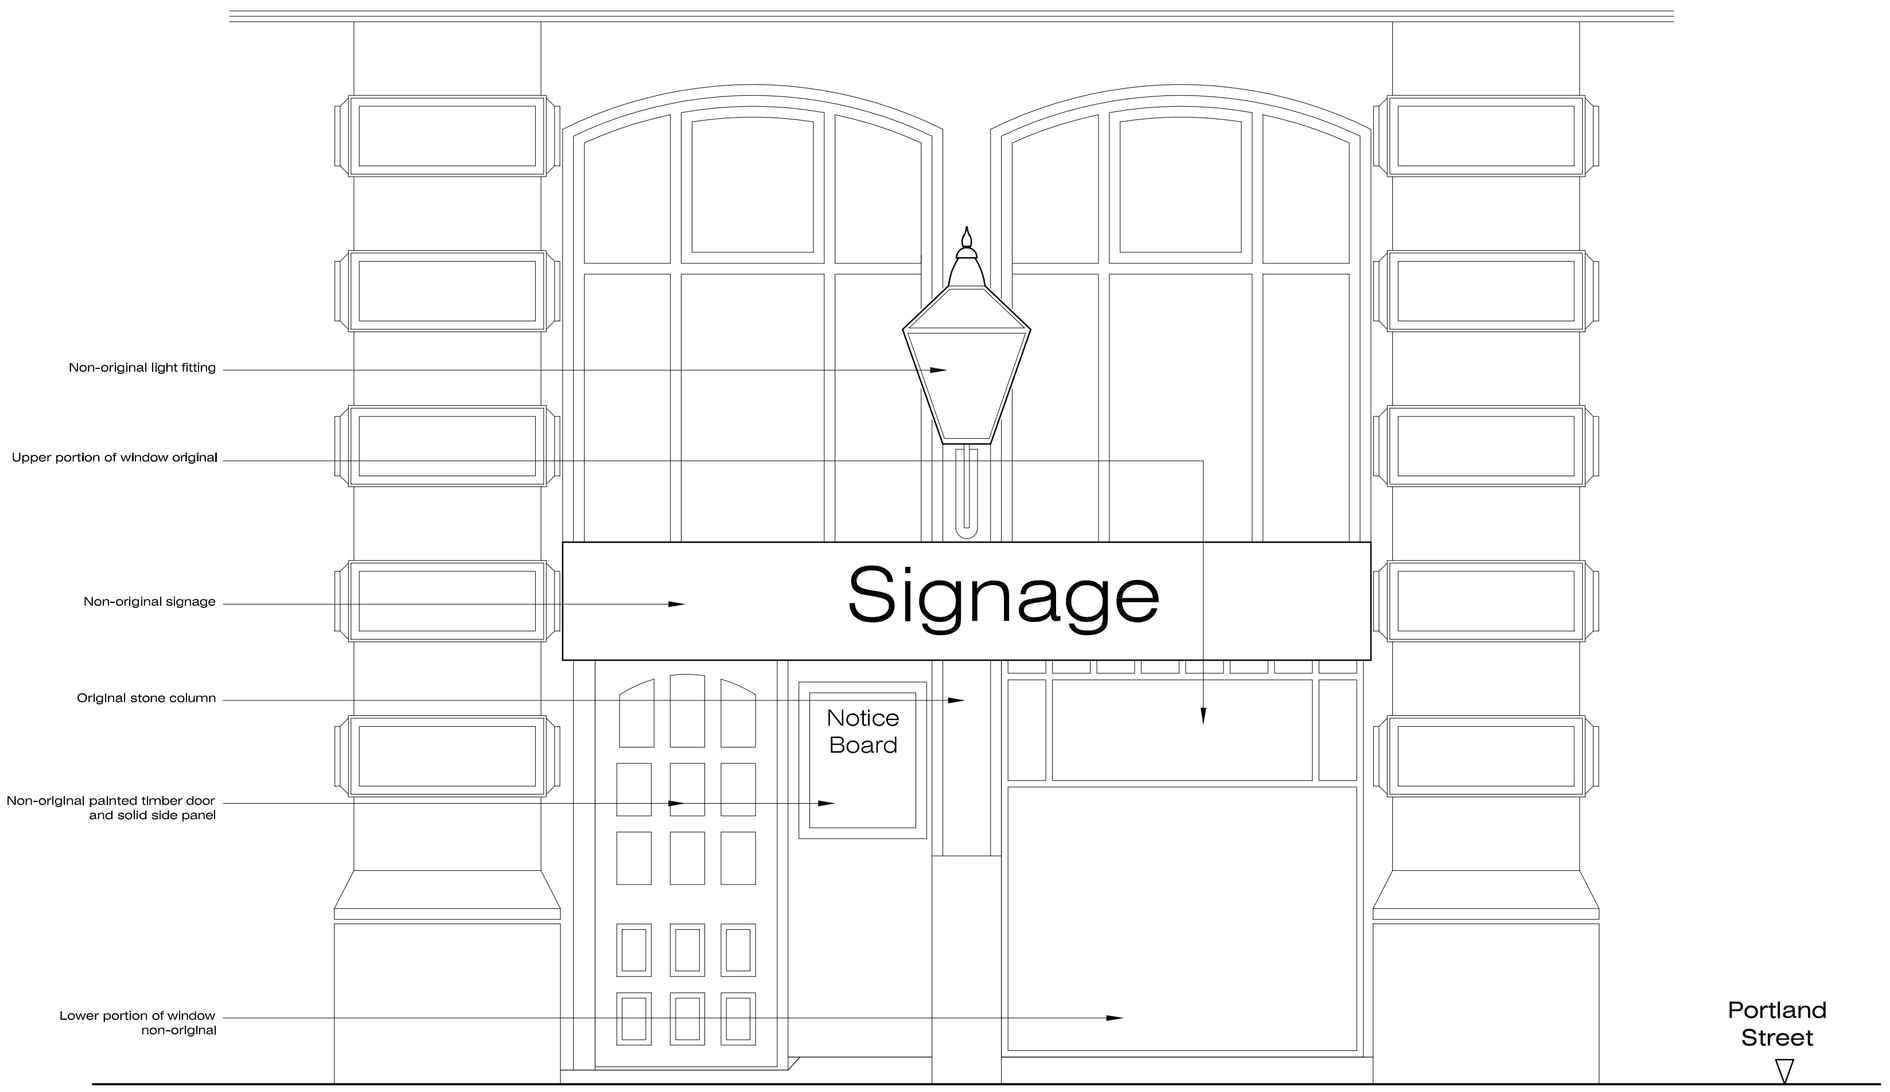

Elevation to existing Entrance Door

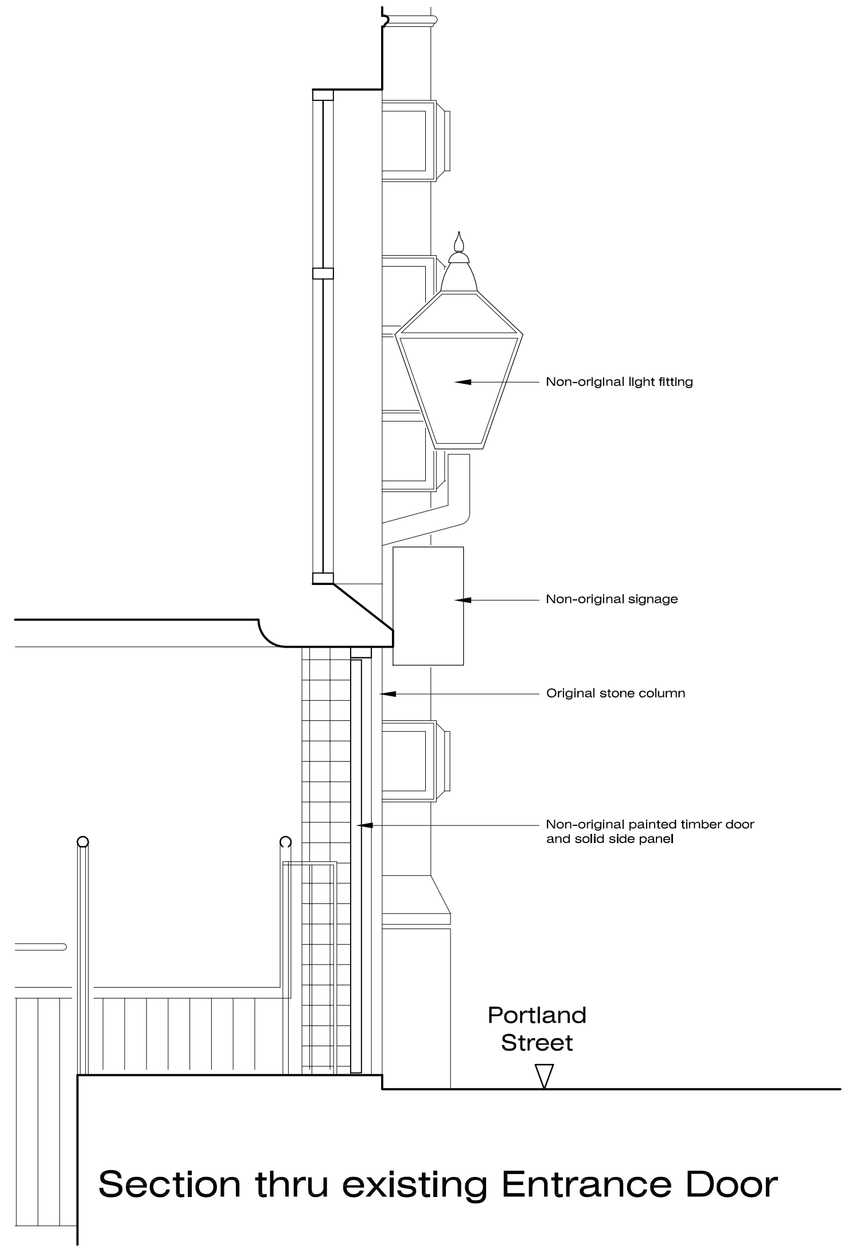

Section thru existing Entrance Door

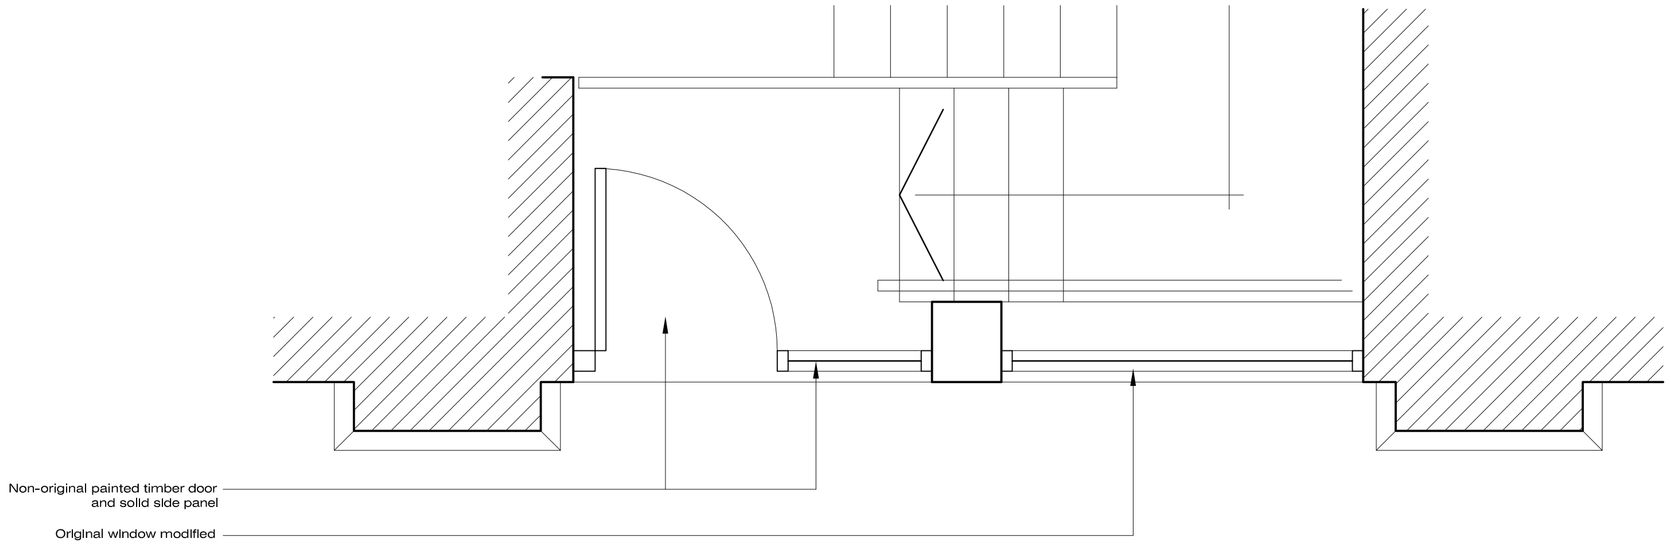

Plan of existing Entrance Door

Scale 1:20

FA+D
Fuzed A+D Ltd, 74A Water Street, Radcliffe, Manchester, M26 4DF - Tel/Fax: 0161 724 8006 - Email: fuzed@talktalk.net

Project: Basement, No.103 Portland Street, Manchester
Client: Daniel Chen
Content: Existing Elevations

Scale	Drawn	Checked	Date	Contract No.	Dwg No.	Rev
1:20 @ A1	PD	-	Nov '13	**1129**	**2.06**	B