

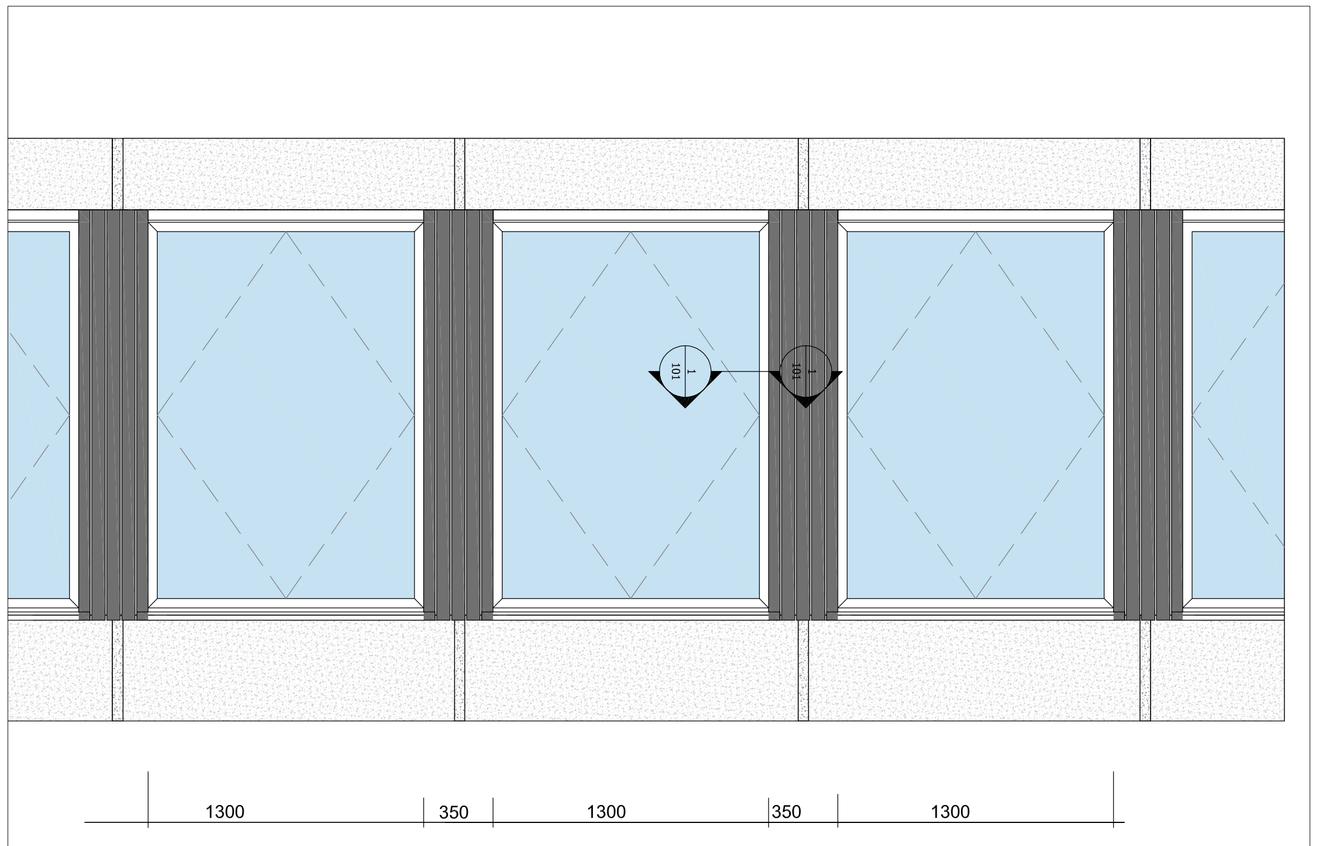



TYPICAL WINDOW WALLING TO EXISTING COURTYARD ELEVATIONS SCALE 1:20@A1

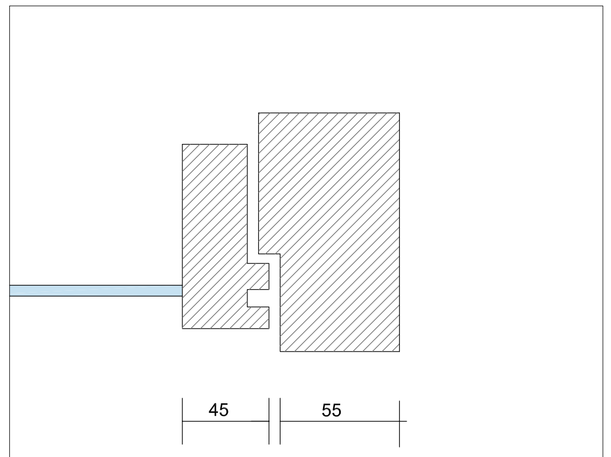

SECTION 1-1 EXISTING MULLION DETAIL - SCALE 1:1 @ A1

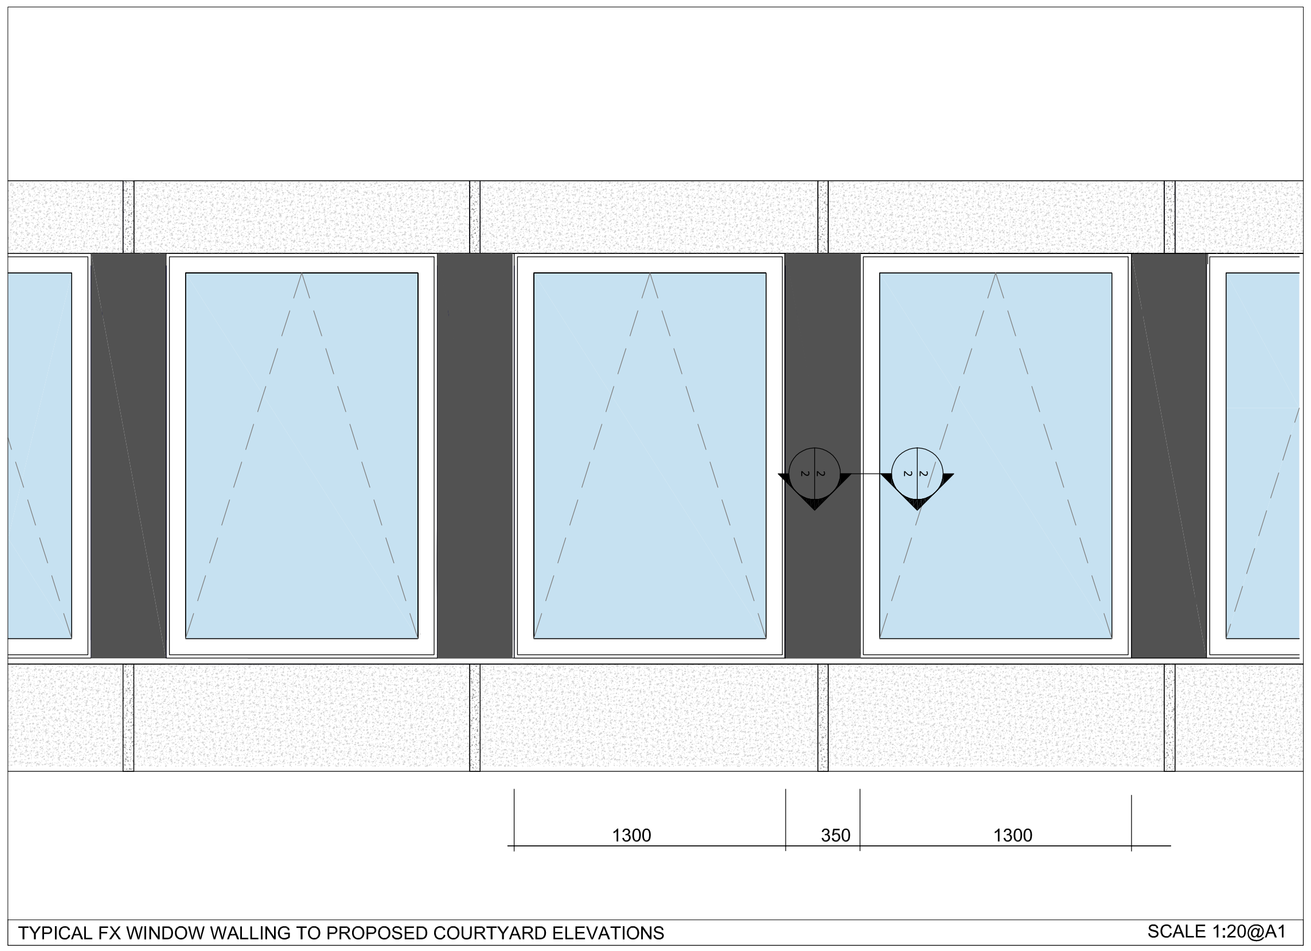

TYPICAL FX WINDOW WALLING TO PROPOSED COURTYARD ELEVATIONS SCALE 1:20@A1

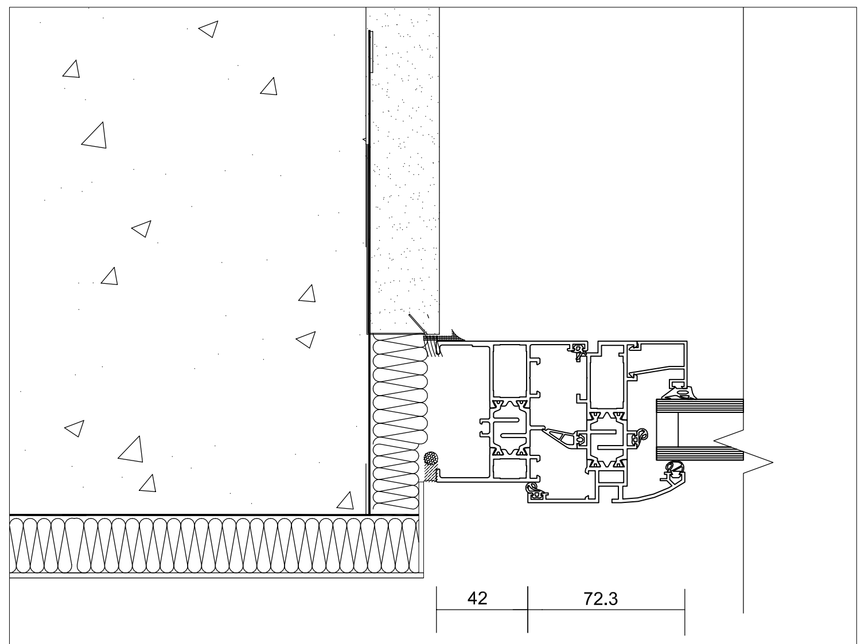

SECTION 2-2 - PROPOSED WINDOW DETAIL - SCALE 1:2 @ A1

RLB | Rider Levett Bucknall

DO NOT SCALE THIS DRAWING, CHECK ALL DIMENSIONS ON SITE

This drawing is to be read in conjunction with all relevant specifications and drawings issued. For discrepencies or ommissions contact Rider Levett Bucknall.
The contractor is to check and verify all building and site dimensions and check levels before work commences

© Rider Levett Bucknall UK Limited.

Date:	Revision:	Dr:

Client: UOM

Drawing Issue: PLANNING

Project: SAMUEL ALEXANDER

Drawing Title: SOUTH BLOCK/COURTYARD WINDOWS SECTIONS/ELEVATIONS

Scale:	Drawing Nr:		
AS STATED	5086-054-216		
Revision:	Drawn:	Authorised by:	Date:
-	CM	CM	02.12.2013

Drawing Ref: 5086-054-216

8 Exchange Quay
Salford Quays
Manchester
United Kingdom
M5 3EJ
Tel : +44 (0)161 868 7700
Fax : +44 (0)161 868 7701
Email : first.surname@uk.rlb.com
WEB : www.rlb.com

Drawing Nr: 5086-054-216
Drawing Title: SAMUEL ALEXANDER
Project: UNIVERSITY OF MANCHESTER
Client:

RLB | Rider Levett Bucknall