
This drawing is the property of Technical Signs and must not be reproduced in part or in full without prior consent of Technical Signs.

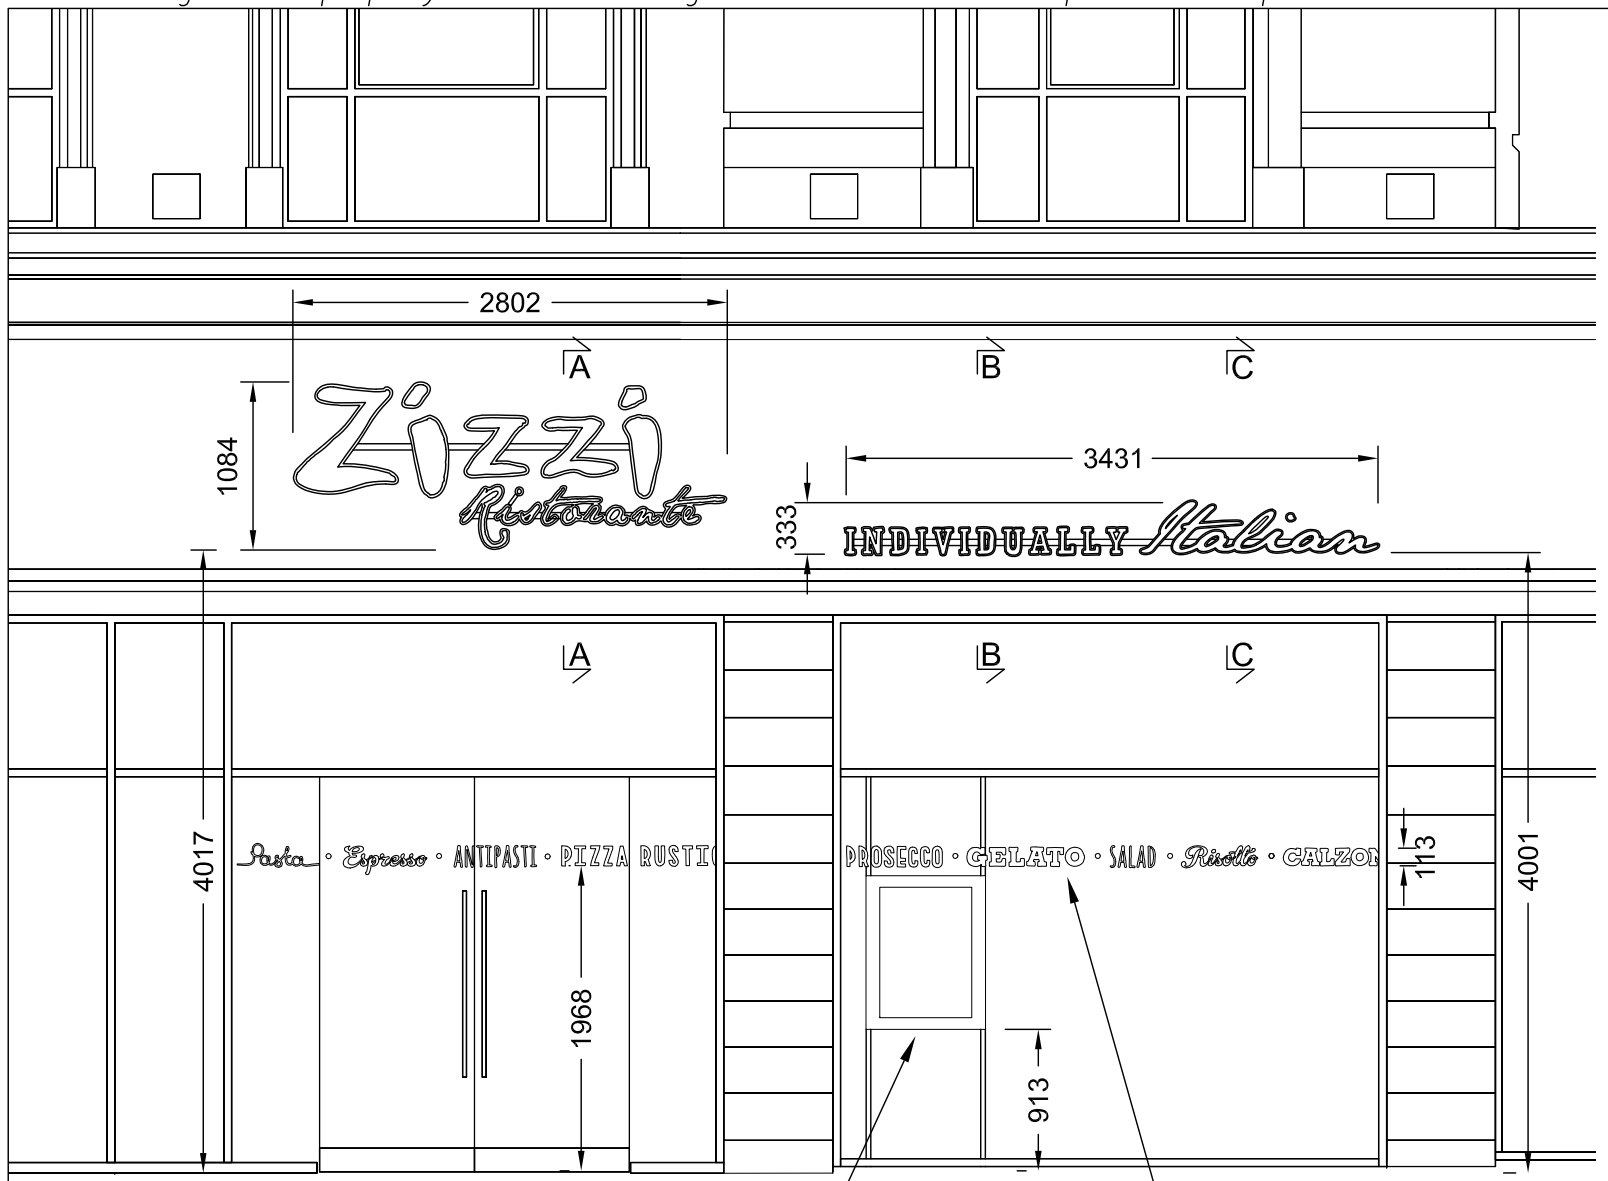


Front Elevation
Scale 1:50


Position of window displayed menu

Vinyl, printed Pantone pink PMS 215c and cream PMS 7500c, is applied to the inside of the glazing

Proposed

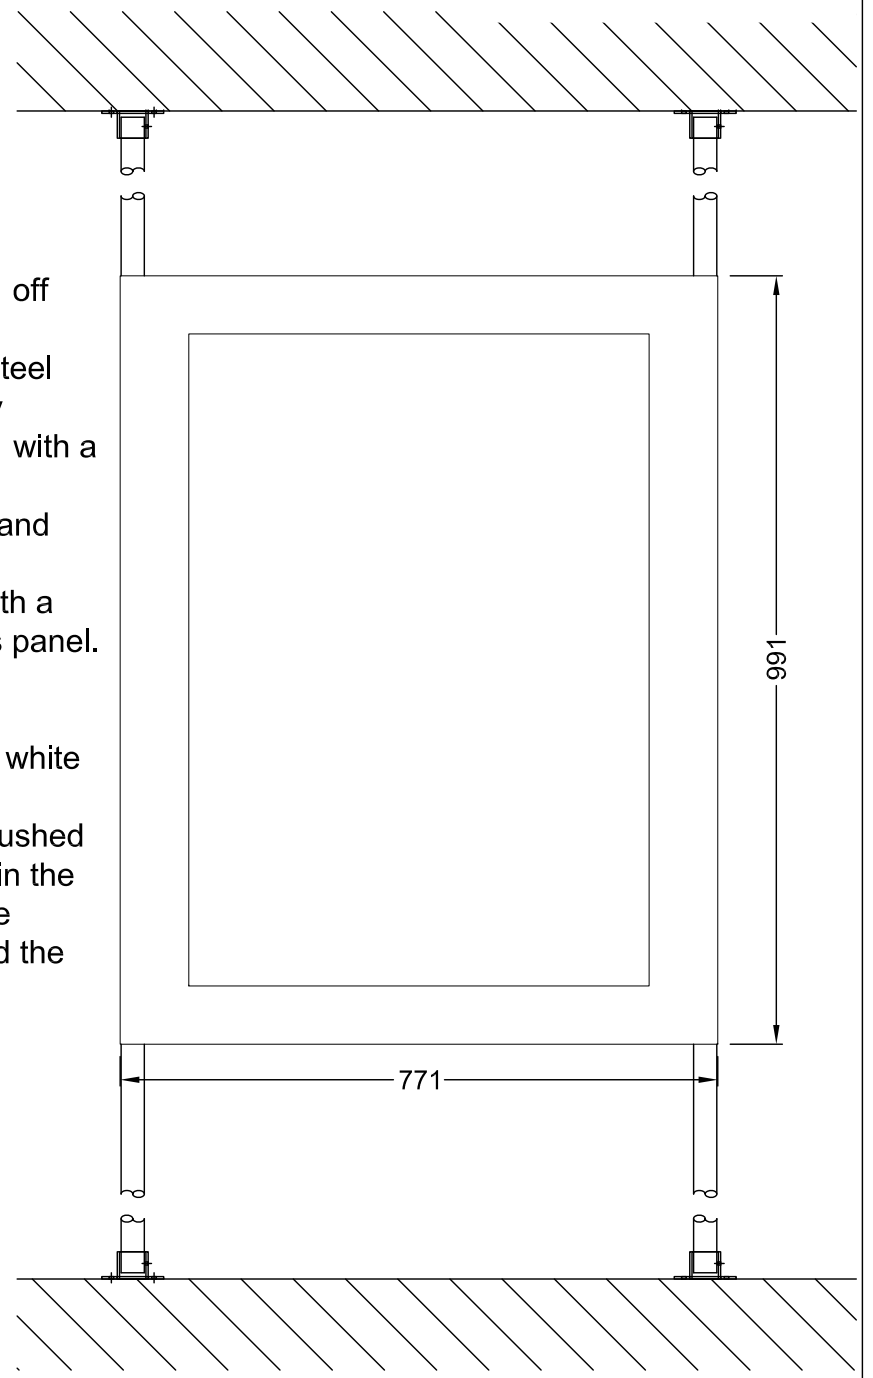

Window displayed menu - 1 off
Scale 1:10
1.2mm descaled stainless steel box is finished metallic grey (bodycraft basecoat C2-261 with a semi gloss lacquer).
Box fitted with a rear hinge and standard cam locks.
Window to be backed up with a 6mm clear toughened glass panel.
3mm 040 acrylic insert with standard pin board.
Menu fitted with low energy white LEDs.
Vertical 30 x 30mm SHS brushed stainless steel posts fit within the box and extend between the mullions immediately behind the glazing.

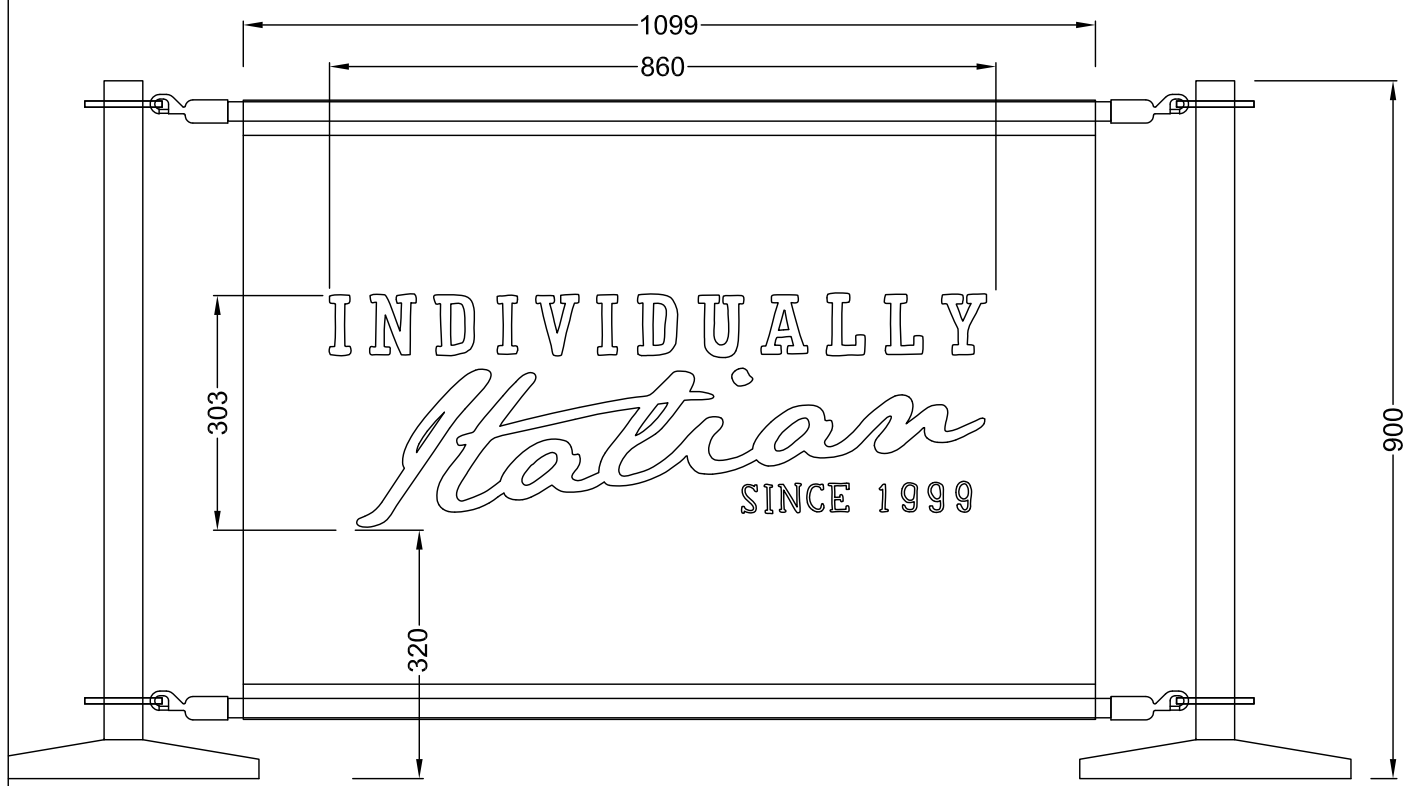

Windbreaks - 5 off
Scale 1:10
Windbreaks fitted to chrome posts.
Chrome posts and base plates, fitted with chrome horizontal tubes and chrome snap ends.
Windbreaks are Pantone pink PMS 215c canvas with logos to be Pantone cream PMS 7500c.
Non illuminated.

Technical Signs
Floor 1 - Unit 3
Hille Business Centre
132 St Albans Road
Watford, Herts, WD2 4AE
Tel: 01923 811999
Fax: 01923 811998
E-mail: info@technicalsigns.co.uk

Client	Zizzi
Address/Job details	Unit 3 19-21 Piccadilly Manchester M1 1LR
	Proposed Signage
Job No	
Drawn by	DN
Date	22/11/13
Scale	As specified (A3)
Drawing No	397761-2
Rev	