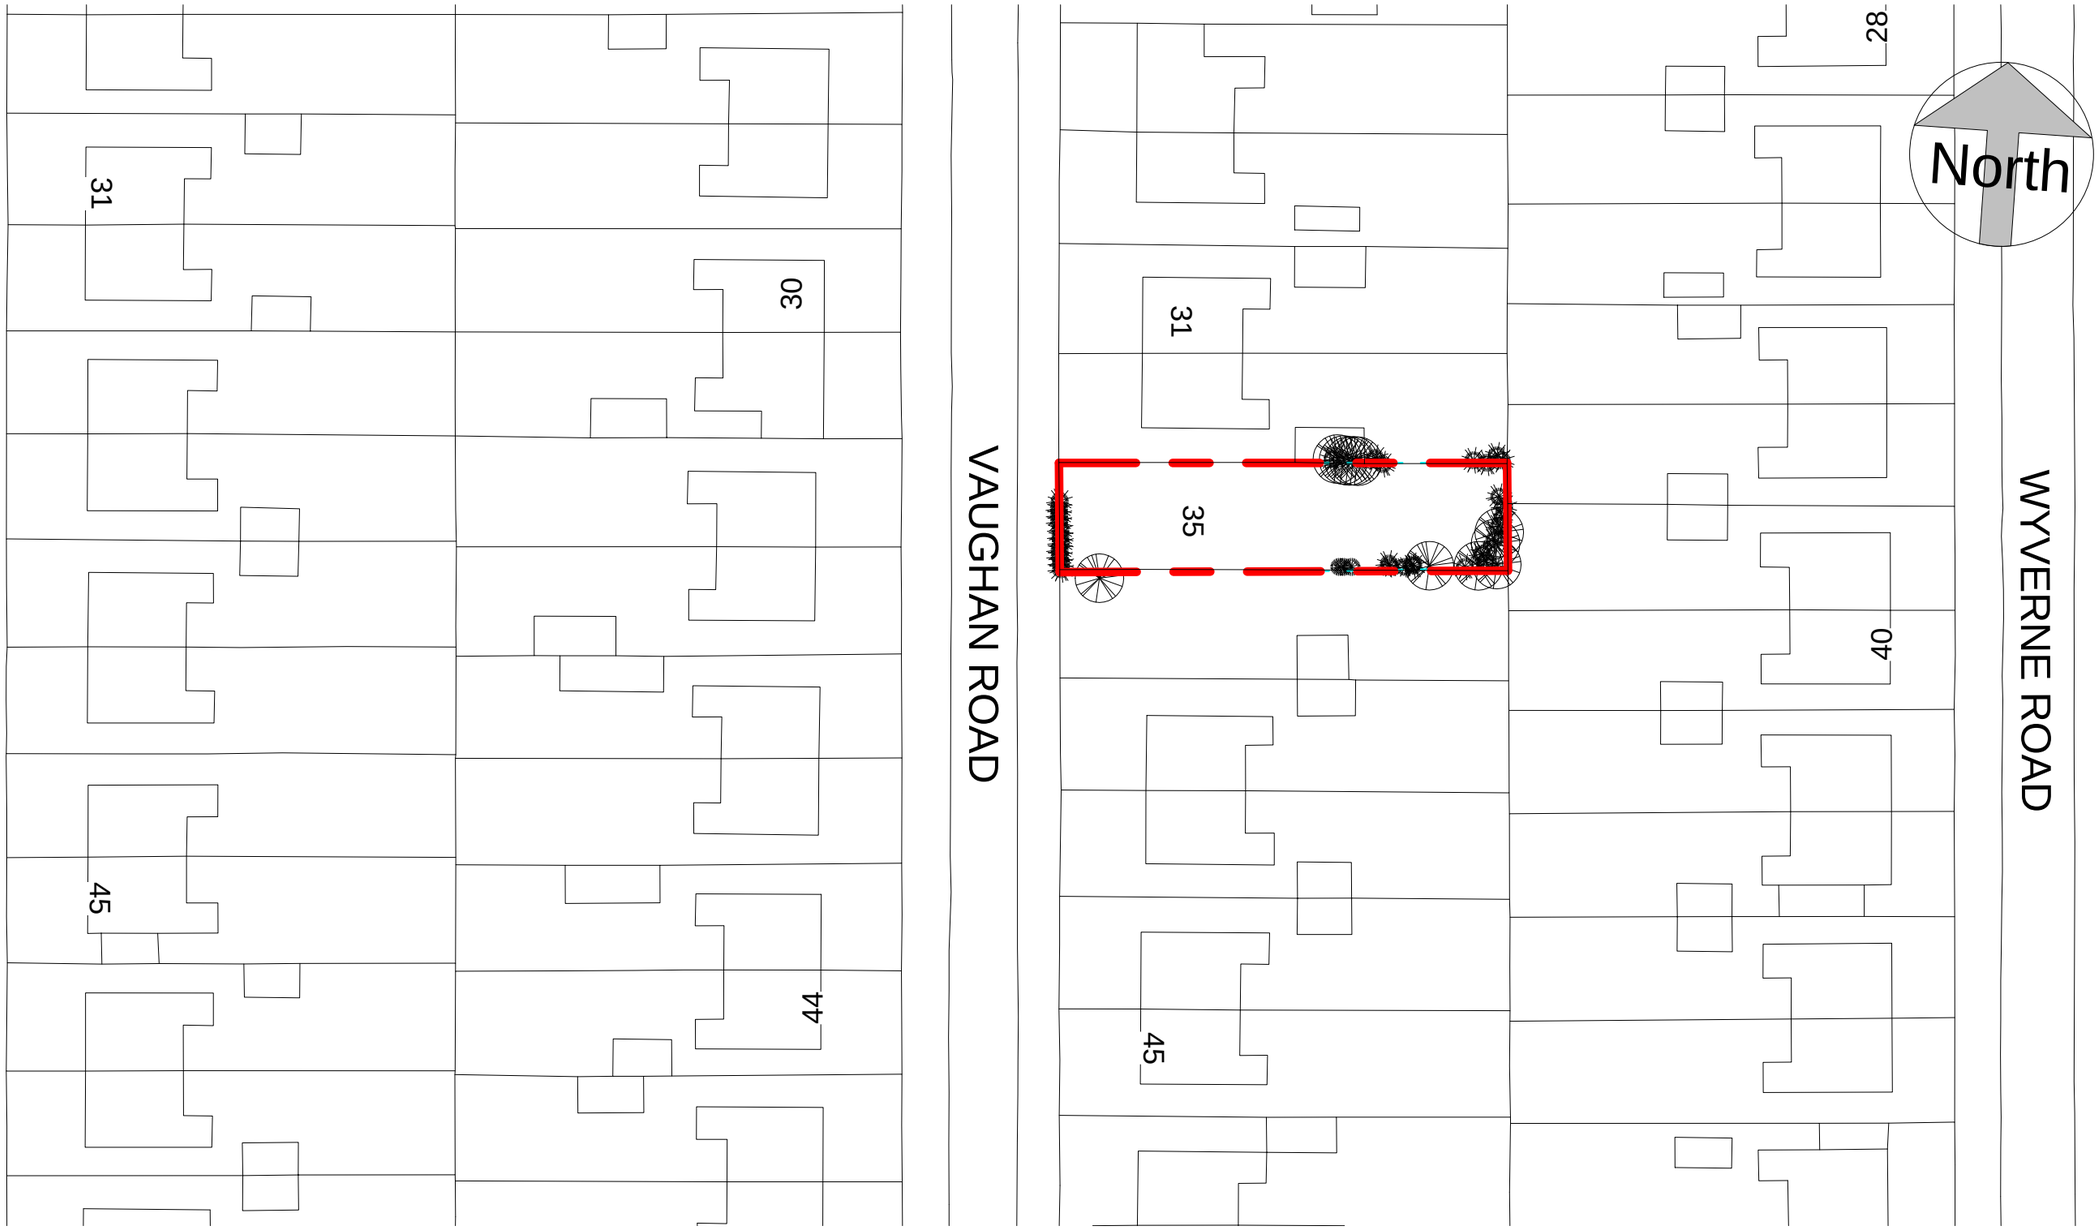

1 Existing Location Plan

1 : 500

HSDesign

hafids@outlook.com

No.	Description	Date

Client Name:	**Mrs Butt**
Project Address:	**35 Vaughan Road, Chorlton**
Project Name:	**First Floor Extension**

Existing Location Plan

Project number	**35 Vaughan_Rd-2014a**
Date	**27/05/2014**
Drawn by	**HSDesign**
Checked by	**HSdesign**
Scale	**1 : 500**

A3/101

O:\HSDesign\Others\Mrs Butt\Revit_2013\35_Vaugan_Rd_ROOF1_Proposed.rvt