
A1 Size

PORTLAND STREET

DO NOT SCALE OFF THE DRAWING, USE FIGURED DIMENSIONS ONLY. SUBJECT TO SITE SURVEY AND ALL NECESSARY CONSENTS. ALL DIMENSIONS TO BE CHECKED BY USER AND ANY DISCREPANCIES, ERRORS OR OMMISSIONS TO BE REPORTED TO THE ARCHITECT BEFORE THE WORK COMMENCES. THIS DRAWING IS TO BE READ WITH ALL OTHER RELEVANT MATERIALS

Revision	Notes	Date	Drawn
A	Updated following meeting with LPA	13.3.14	PD

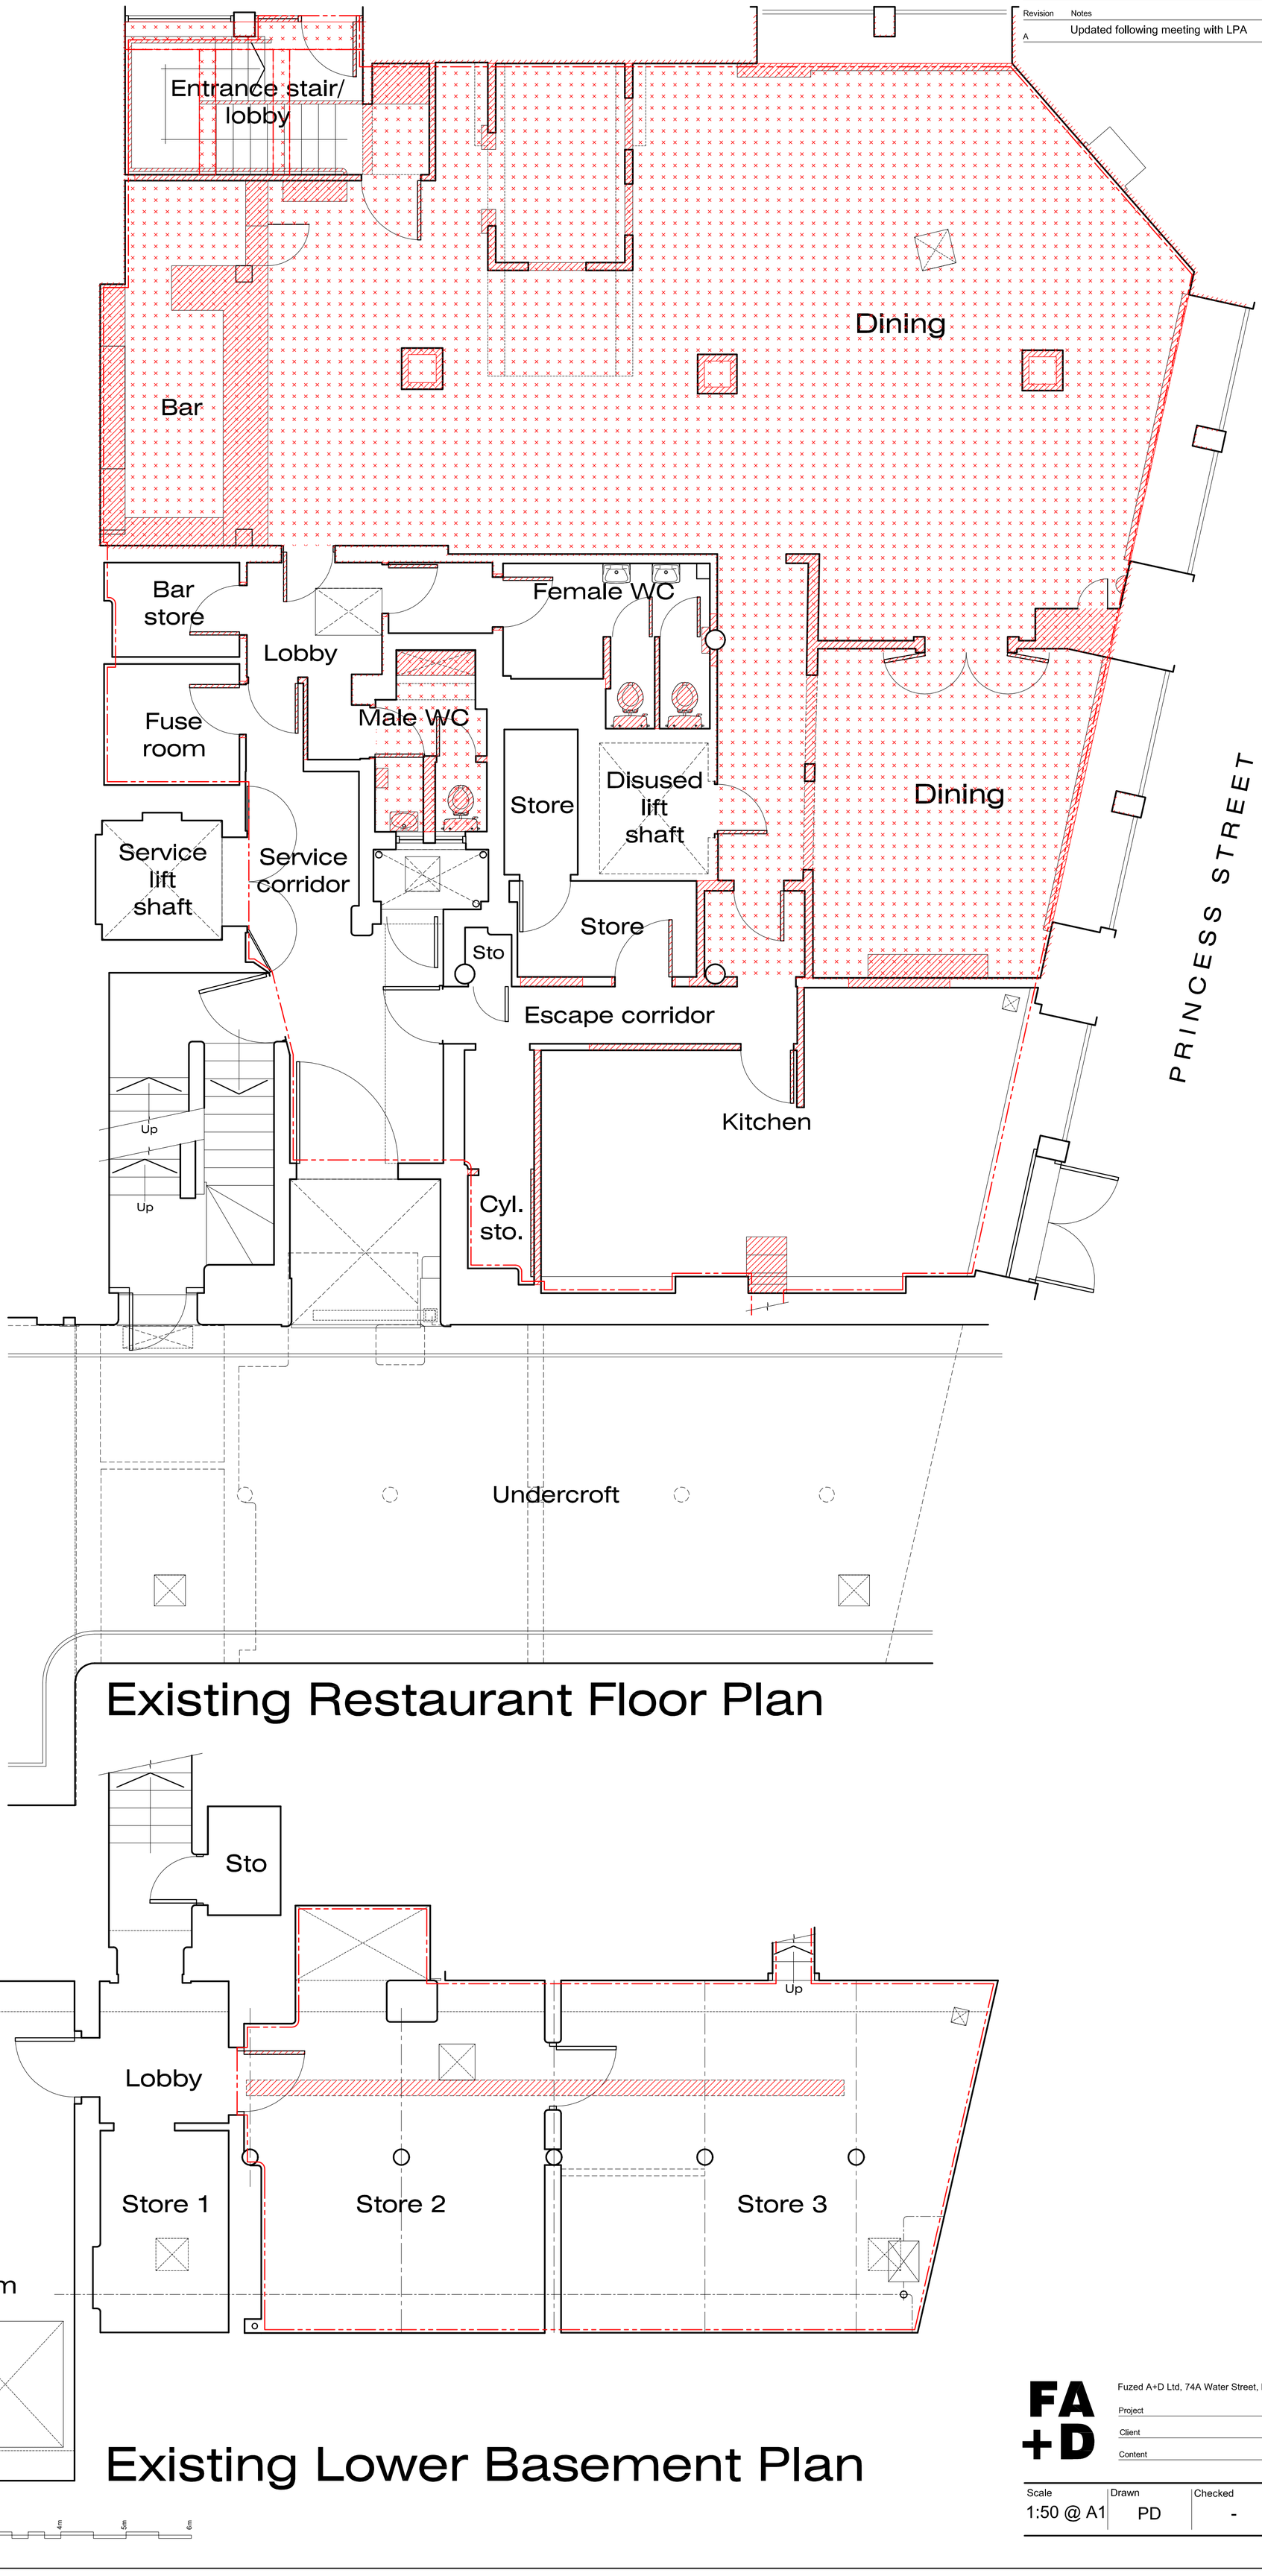

Existing Restaurant Floor Plan

Existing Lower Basement Plan

STRIP-OUT LEGEND

- Existing objects/ wall plaster to be stripped out
- Existing ceiling surfaces to be stripped out
- Extent of application

Scale 1:50

0 1m 2m 3m 4m 5m 6m

FA+D

Fuzed A+D Ltd, 74A Water Street, Radcliffe, Manchester, M26 4DF • Tel/Fax: 0161 724 8006 • Email: fuzed@talktalk.net

Project: Basement, No.103 Portland Street, Manchester

Client: Daniel Chen

Content: Proposed strip out works

Scale	Drawn	Checked	Date	Contract No.	Dwg No.	Rev
1:50 @ A1	PD	-	Nov '13	**1129**	**3.06**	A